


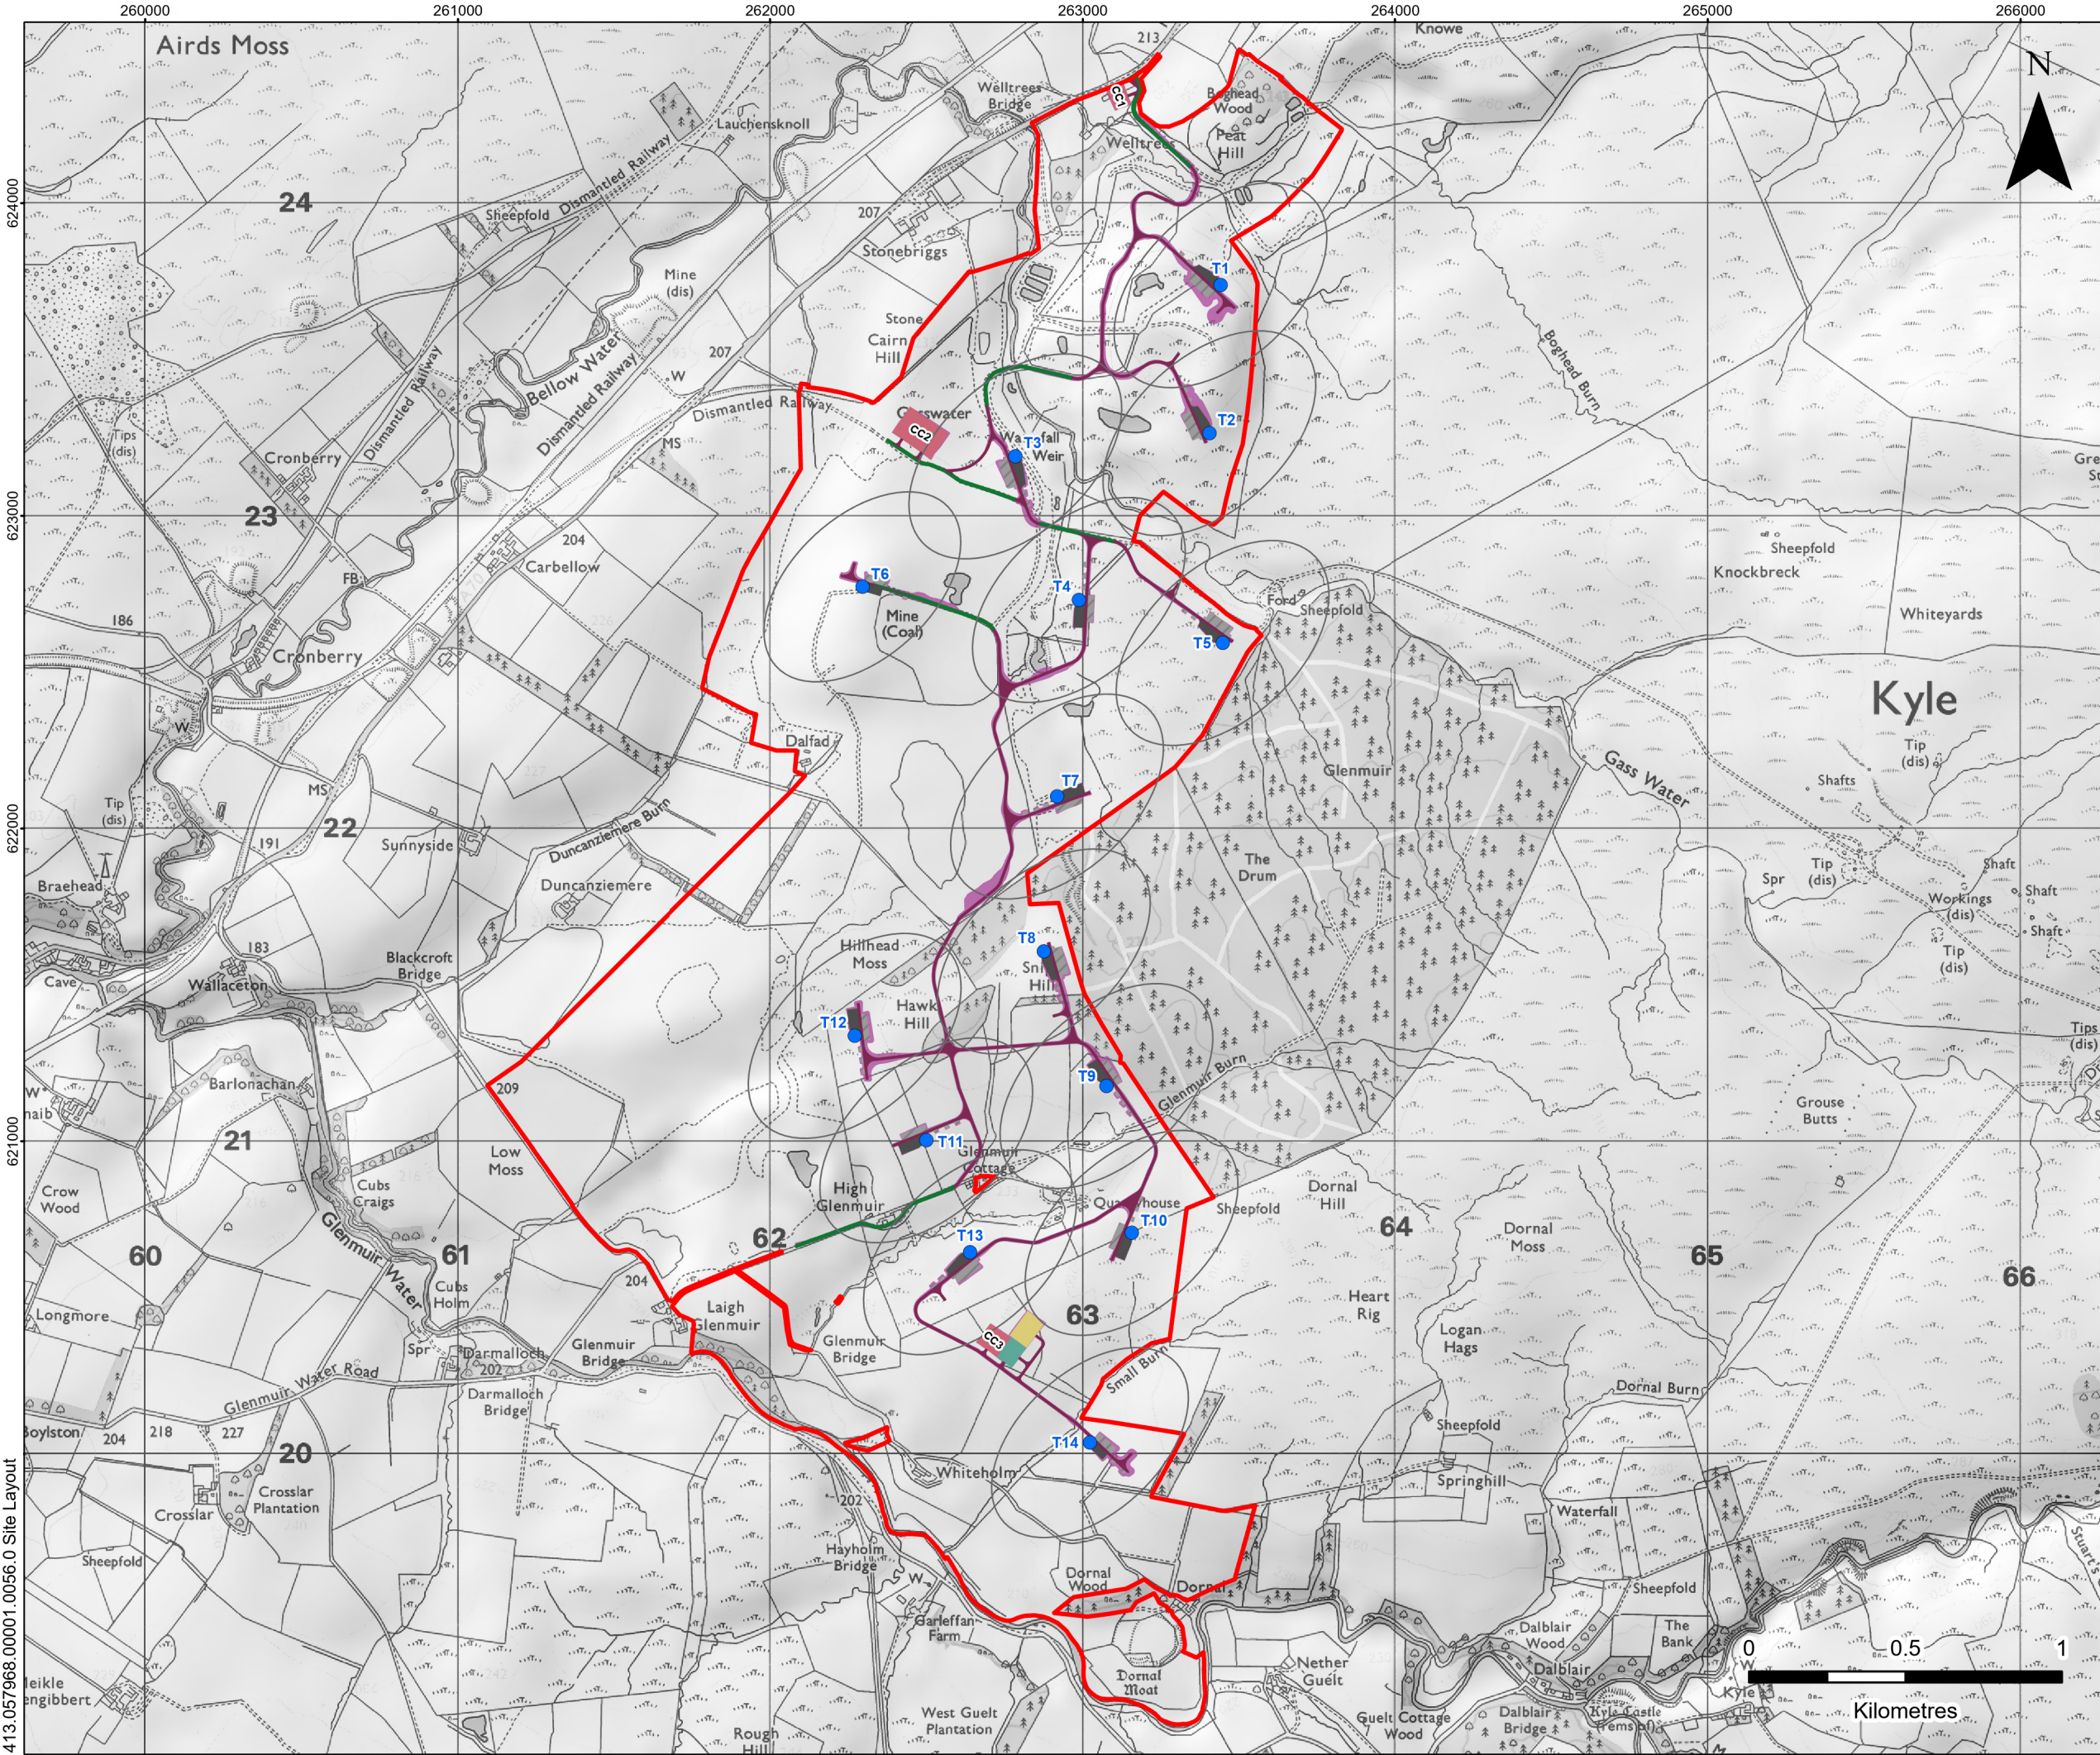

LEGEND

Site Boundary


Proposed Permanent Infrastructure

- Proposed Turbine Location
- Proposed BESS
- Proposed Hardstanding
- Proposed Substation
- Proposed Track
- Existing Track To Be Upgraded

Proposed Temporary Infrastructure

- Proposed Compound
- Proposed Temporary Hardstanding
- Cut and Fill Extent

Notes:
Turbine Location points are not shown to scale.

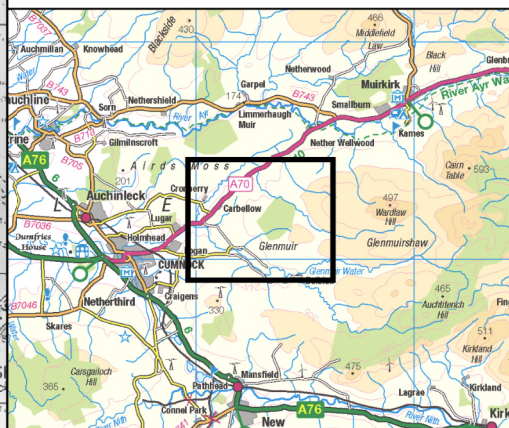

DALFAD WIND FARM
ENVIRONMENTAL IMPACT
ASSESSMENT REPORT

SITE LAYOUT

FIGURE 1.2

Scale 1:20,000 @ A3 Date AUGUST 2026

413.057968.00001.0056.0 Site Layout