


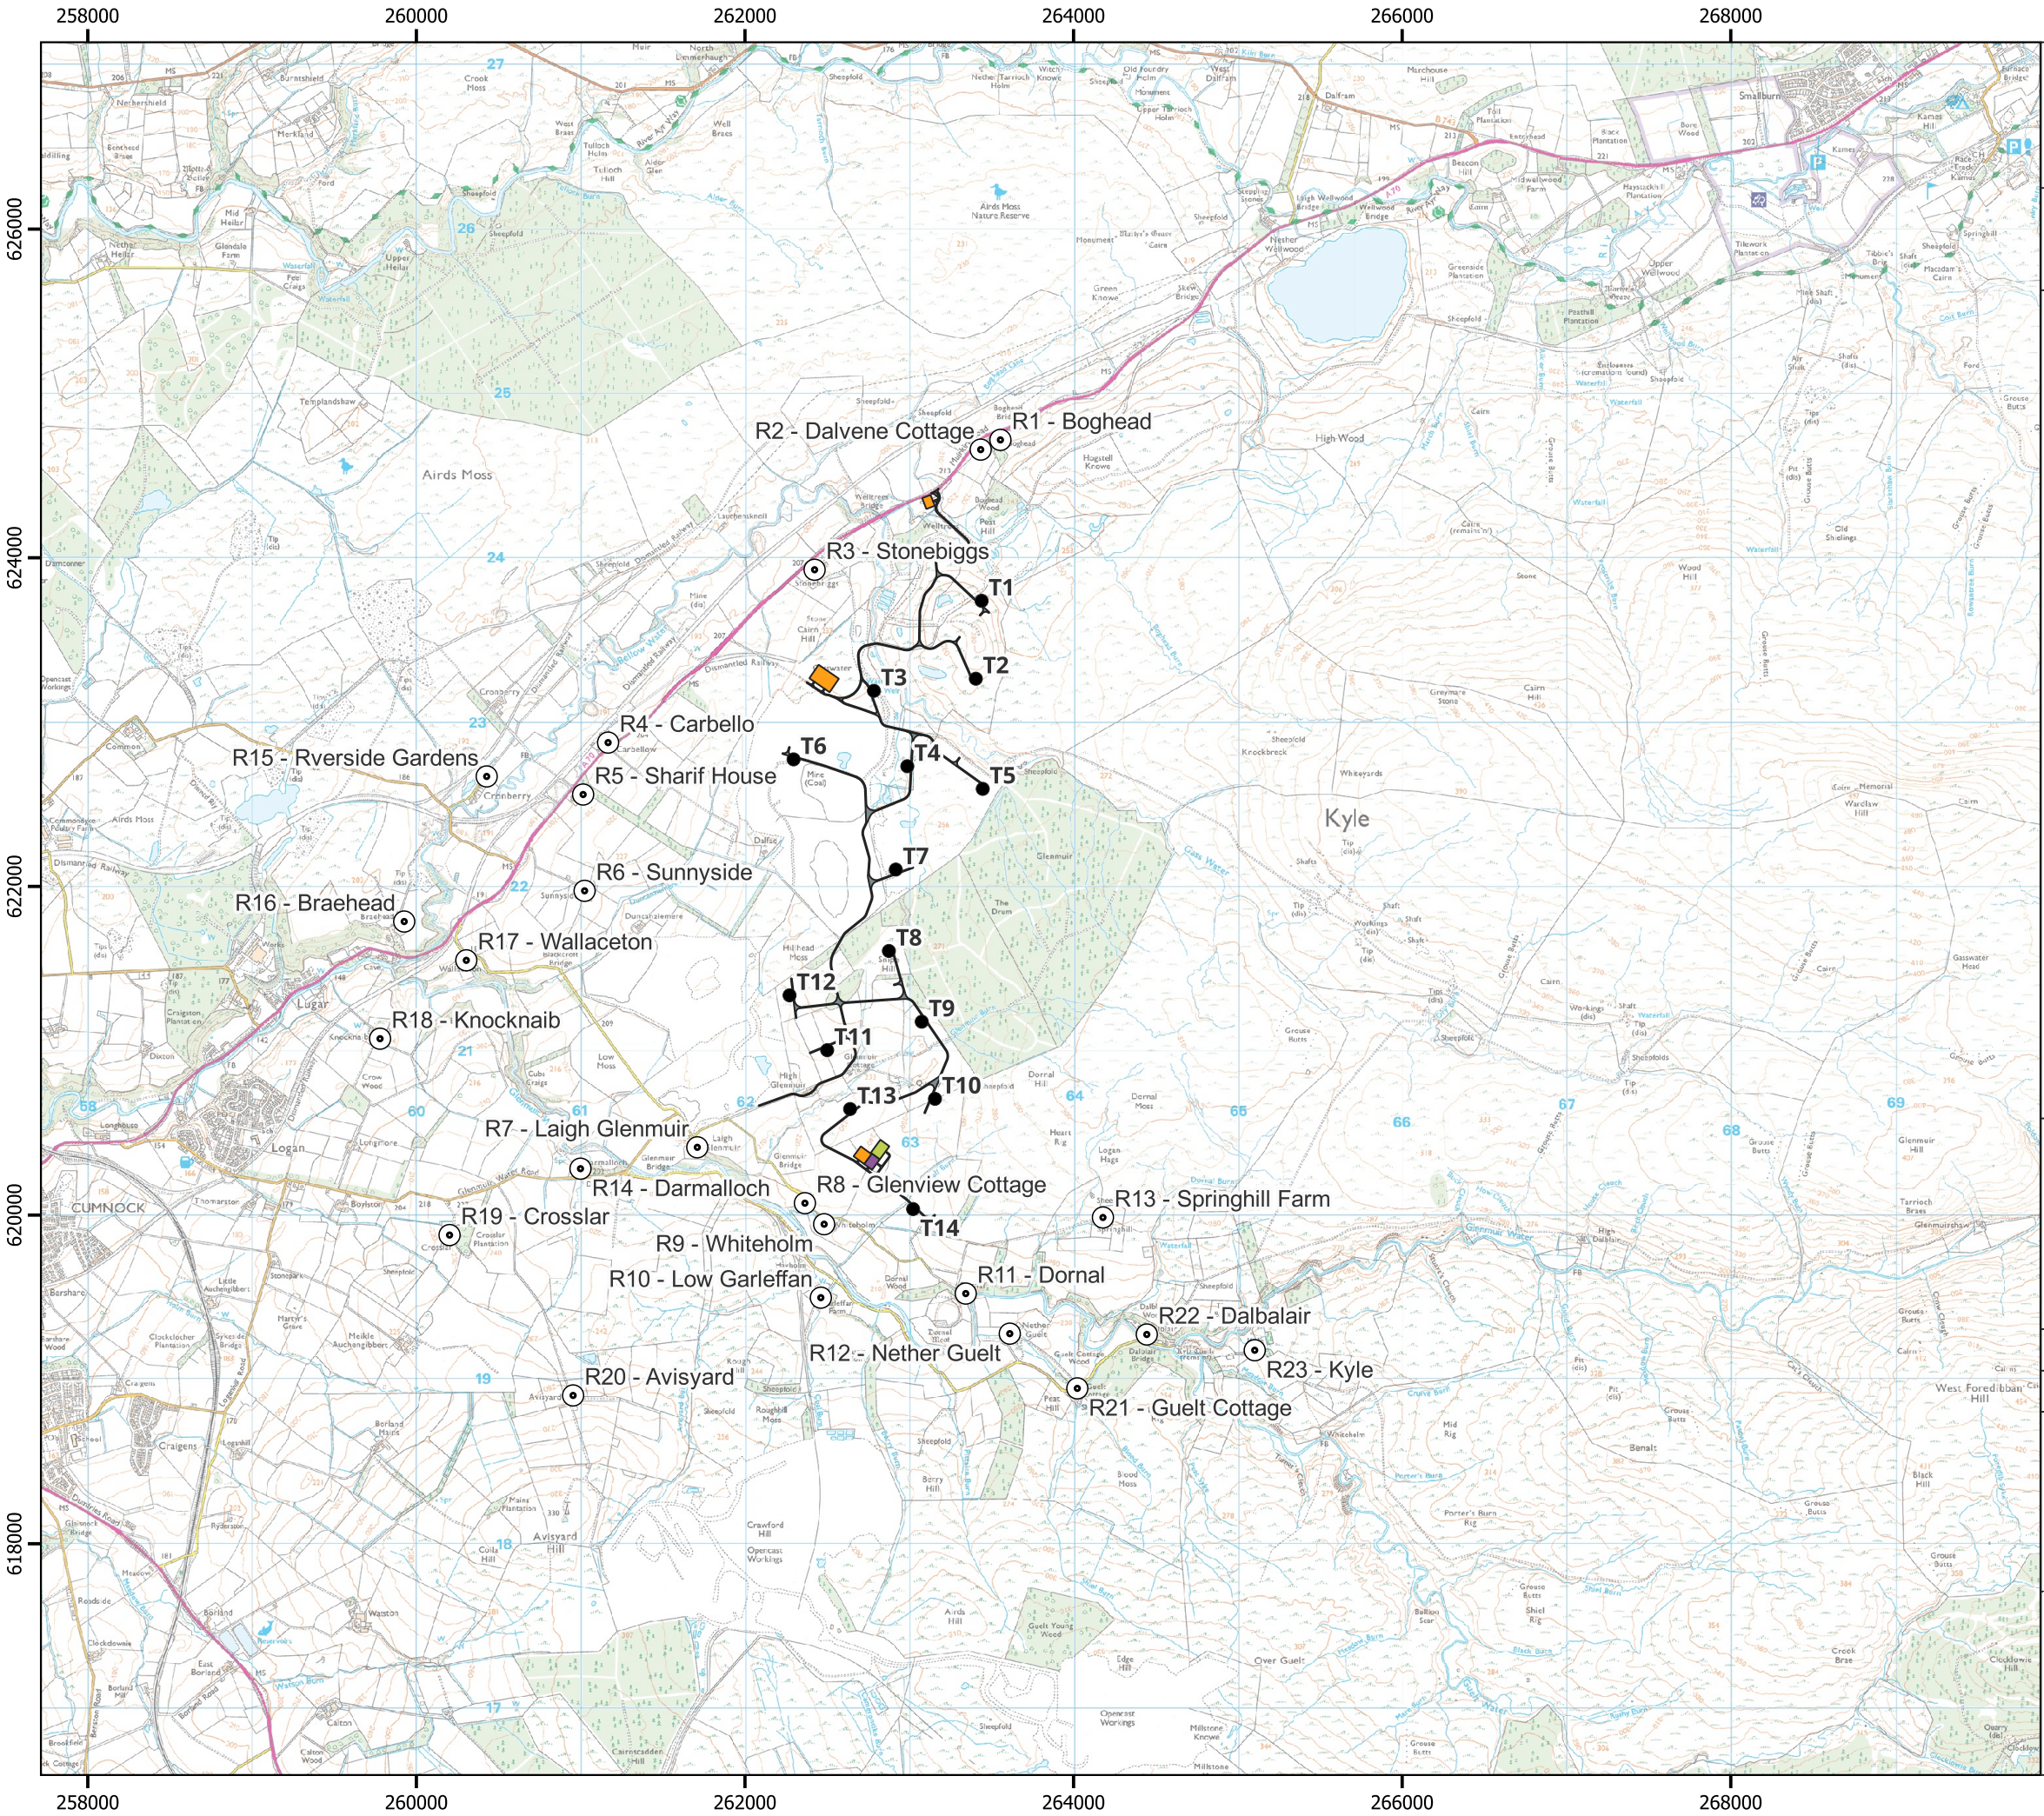

Project:

3842 Dalfad Wind Farm

Title:

Figure 9.2: Residential Receptors

Key

- Proposed_Turbine_Location_DF
- Proposed_Compound_DF
- Proposed_BESS_DF
- Proposed_Substation_DF
- Identified Residential Receptors

Scale @ A3: 1:40,000

Coordinate System: British National Grid

012 km

Date: 10-08-26	Prepared by: SJR	Checked by: RES
Ref: 3842_R01_F02		EXT1

Drawing by:

Hayes McKenzie Partnership Ltd.

Unit 3, Oakridge Office Park, Whaddon, Salisbury, UK SP5 3HT

+44 (0) 1722 710091

Hayes McKenzie

Consultants in Acoustics