


\\slr-local\au\Offices\UK Glasgow\Projects\106740 - Brockwell Energy Limited\413.057968-SLR-XX-XX-F-PA-002.10 - WFP\CAD\057968-SLR-XX-XX-F-PA-002.10_Indicative Transmission Operator Compound (CC3).dwg 10/09/2026

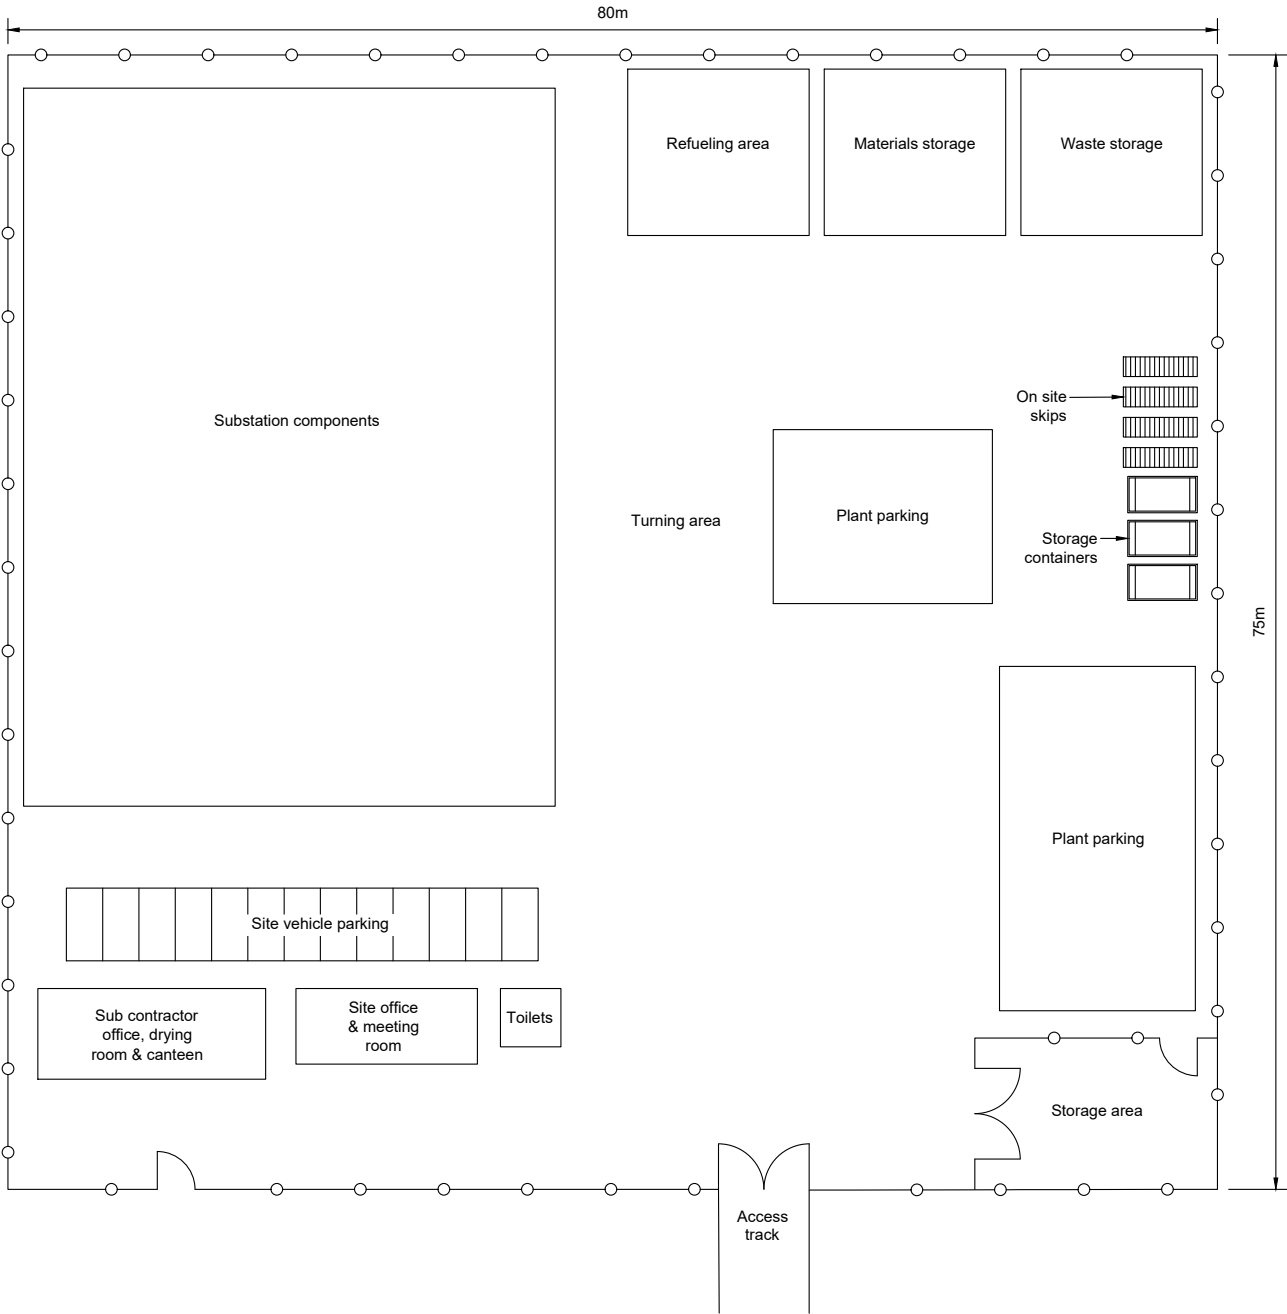

- Notes:**
1. All dimensions are in metres unless stated otherwise.
 2. Location and size of infrastructure inside construction compound are indicative only and are subject to change through detailed design.
 3. Construction compound hardstand to be made up of compacted stone with a layer of geotextile to allow for a free draining surface.
 4. Compound area to be completed with compact aggregate to a depth and gradient determined through detailed design.
 5. Cabin layout and number of welfare facilities to be assessed by Principal Contractor.
 6. Foul and surface water drainage to be determined through detailed design.
 7. Do not scale from this drawing.

P02	Text amendment	09/09/26	CM	RA	RA
P01	Initial Issue	08/07/26	SJB	LM	RA
Rev	Amendments	Date	By	Chk	Auth



www.slrconsulting.com



Project
Dalfad Wind Farm

Figure Title
Figure 2.10 Indicative Transmission Operator Compound (CC3)

Scale 1:500 @ A3		SLR Project No. 413.057968.00001	
Designed N/A	Drawn SJB	Checked LM	Authorised RA
Date N/A	Date 08/07/2026	Date 08/07/2026	Date 08/07/2026
Figure Number 057968-SLR-XX-XX-F-PA-002.10			Rev. P01