




\\slr-local\au\Offices\UK Glasgow\Projects\Projects\106740 - Brockwell Energy Limited\413.057968-SLR-XX-XX-F-PA-0002.6 - Typical Track Details.dwg 10/09/2026

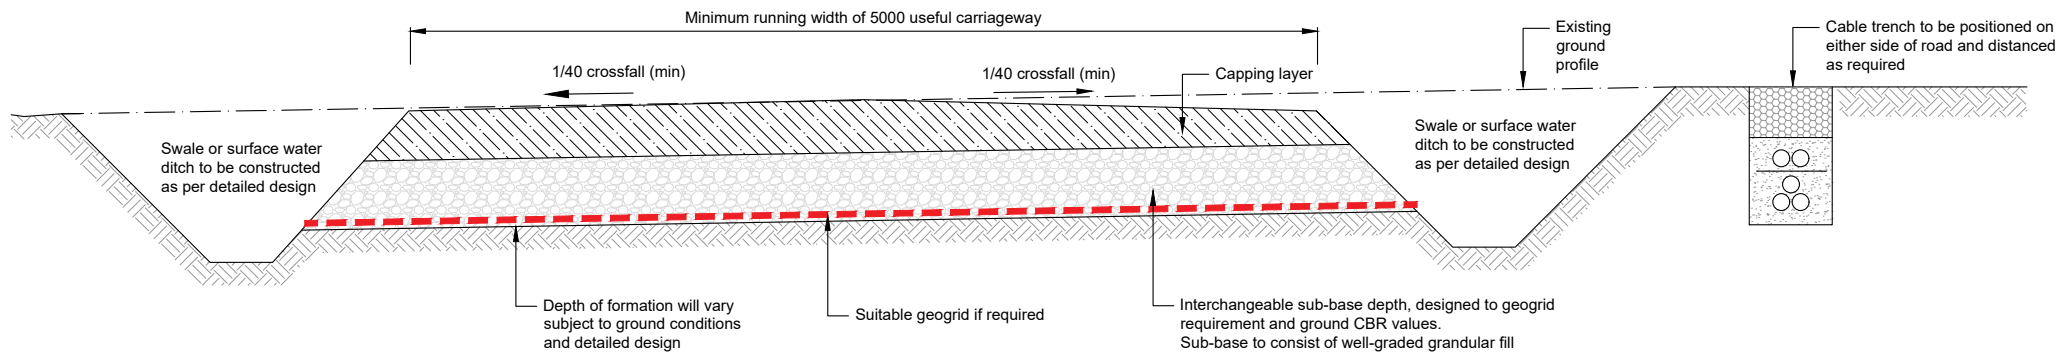

Typical section through new excavated site road

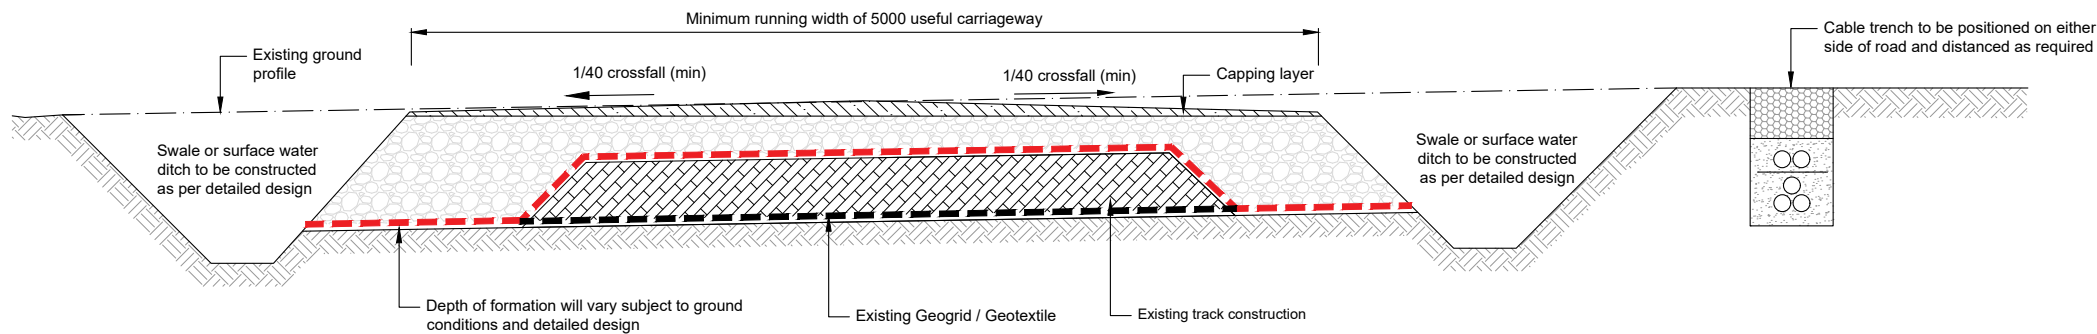

Section through an Existing Track to be Upgraded and Widened (where required)

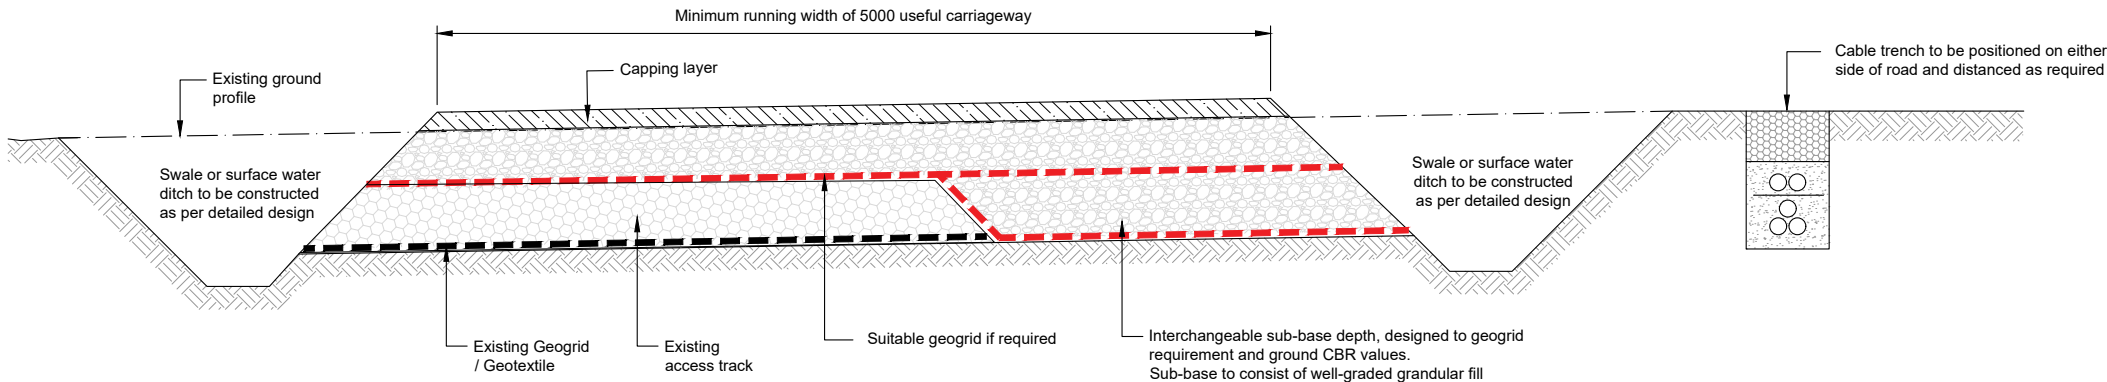

Section through an Existing Track to be Upgraded and Widened (where required)



- Notes:**
1. All dimensions are in millimetres.
 2. All levels are shown in metres above ordnance datum.
 3. All road make ups are subject to detailed design and ground investigations.
 4. Track thickness and number of required geogrids is subject to detailed design.

Legend:

P02	Layout and text amendments	09/09/26	CM	RA	RA
P01	Initial Issue	08/07/26	SJB	LM	RA
Rev	Amendments	Date	By	Chk	Auth



www.slrconsulting.com



Project
Dalfad Wind Farm

Figure Title
Figure 2.6 Typical Track Details

Scale 1:50 @ A3		SLR Project No. 413.057968.00001	
Designed N/A	Drawn SJB	Checked LM	Authorised RA
Date N/A	Date 08/07/2026	Date 08/07/2026	Date 08/07/2026
Figure Number 057968-SLR-XX-XX-F-PA-0002.6			Rev. P01