


Revision History		Date
####	####	####
####	####	####
####	####	####


Key Information:
Do not scale from drawing

Project: Dalfad Wind and BESS	
Drawing Title: Figure 2.11 Dalfad BESS and Substation -Indicative Layout	
Date: 02/09/2026	Rev: A
Drawn By: AR	Checked By: JH
Scale: 1:750	

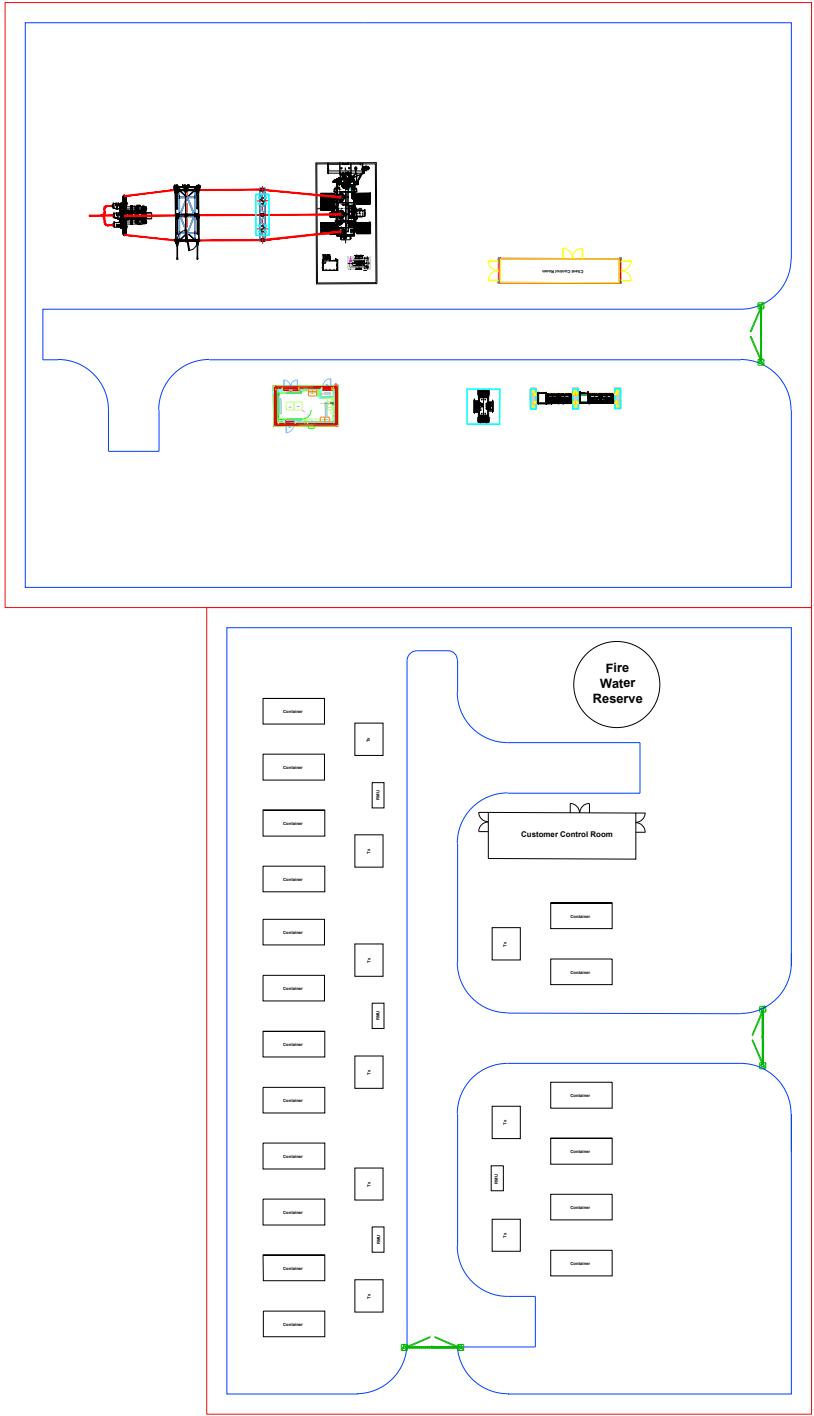


Address:
19 Rose Street
Edinburgh
EH2 2PR


Tel: 0131 370 0000 www.brockwellenergy.com

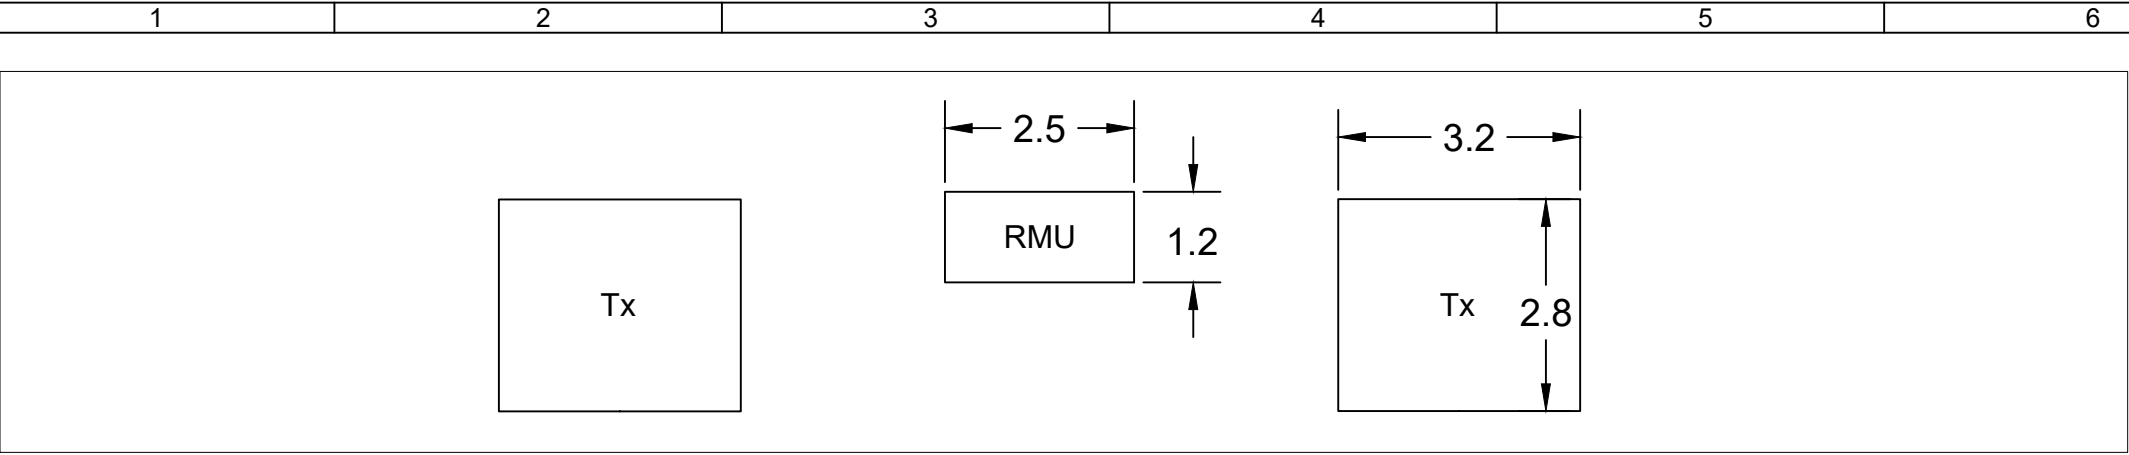

1 Plan View
Scale: 1:100 @ A3

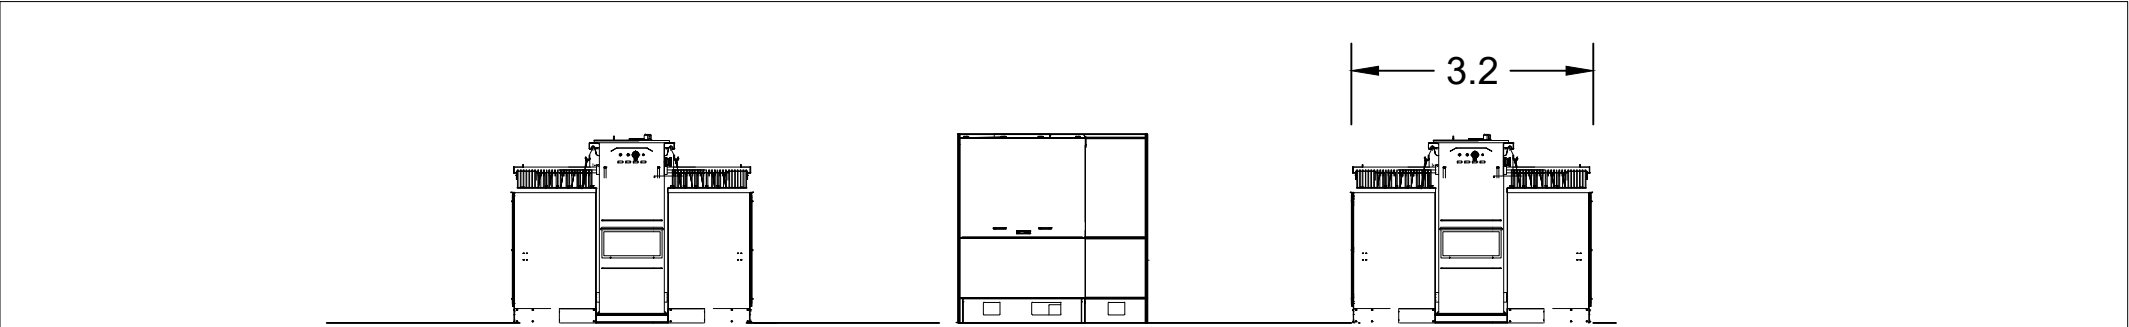

2 Front View
Scale: 1:100 @ A3

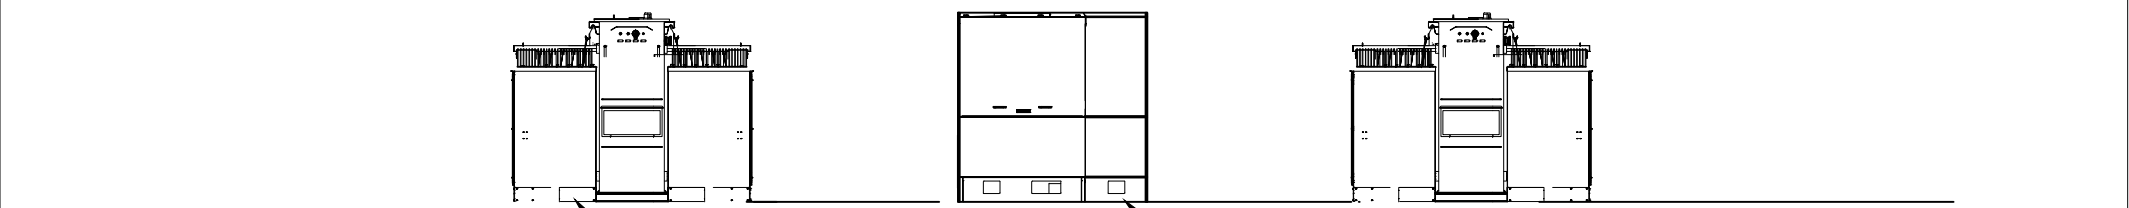

3 Back View
Scale: 1:100 @ A3



4 End View 1
Scale: 1:100 @ A3

5 End View 2
Scale: 1:100 @ A3

NOTES:

Elevation drawings of MV Skid (MV transformers and RMUs).

Dimensions in metres.

REFERENCE DRAWING:

A	First Issue	PM	JH	JH	20/07/26
REV	DESCRIPTION	DRAWN	CHECKED	APPROVED	DATE



The Eagle Building – Third Floor, 19 Rose Street, Edinburgh, EH2 2PR
www.brockwellenergy.com

THIS DRAWING IS COPYRIGHTED, AND MUST NOT BE REPRODUCED IN WHOLE OR IN PART WITHOUT THE PRIOR PERMISSION OF BROCKWELL ENERGY LIMITED

CLIENT:

Brockwell Energy Limited


PROJECT NAME:

Dalfad Wind farm


DRAWING TITLE:

Figure 2.11a: SITE ELEVATION 1

DRAWING NO:	SHEET:	REVISION:
ELEVATION 1	1 of 6	A
SCALE:	PAPER SIZE:	STATUS:
As Shown	A3	Final

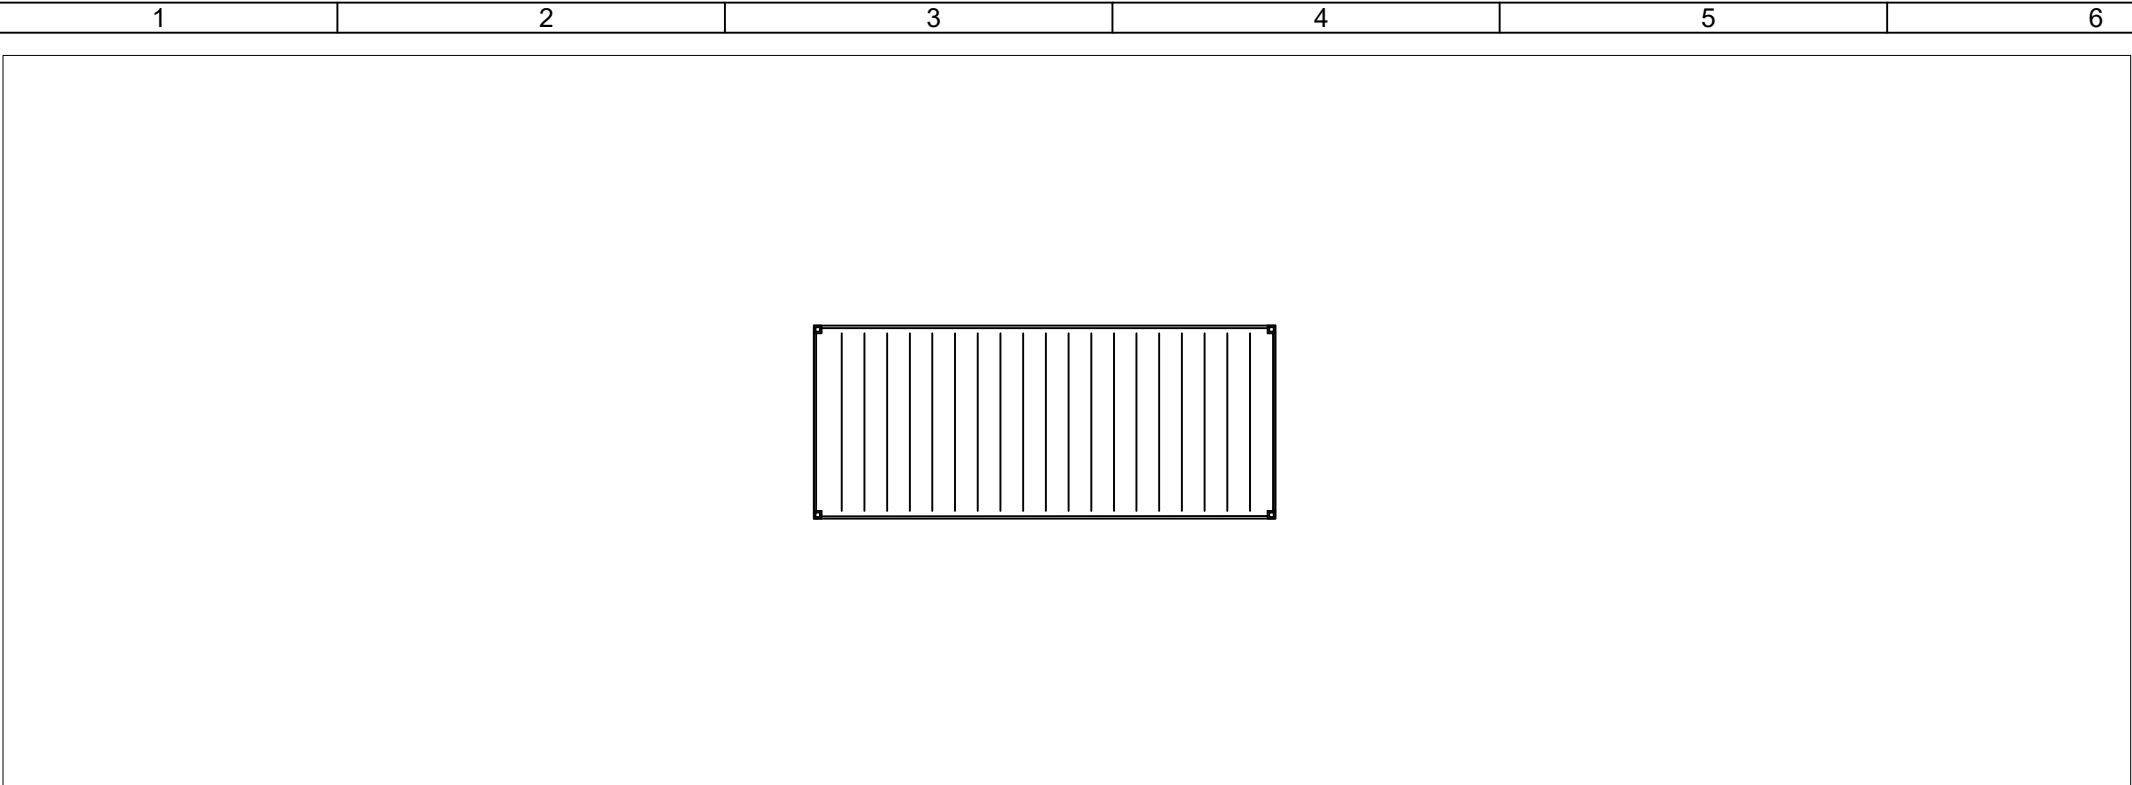


1 Plan View
Scale: 1:100 @ A3

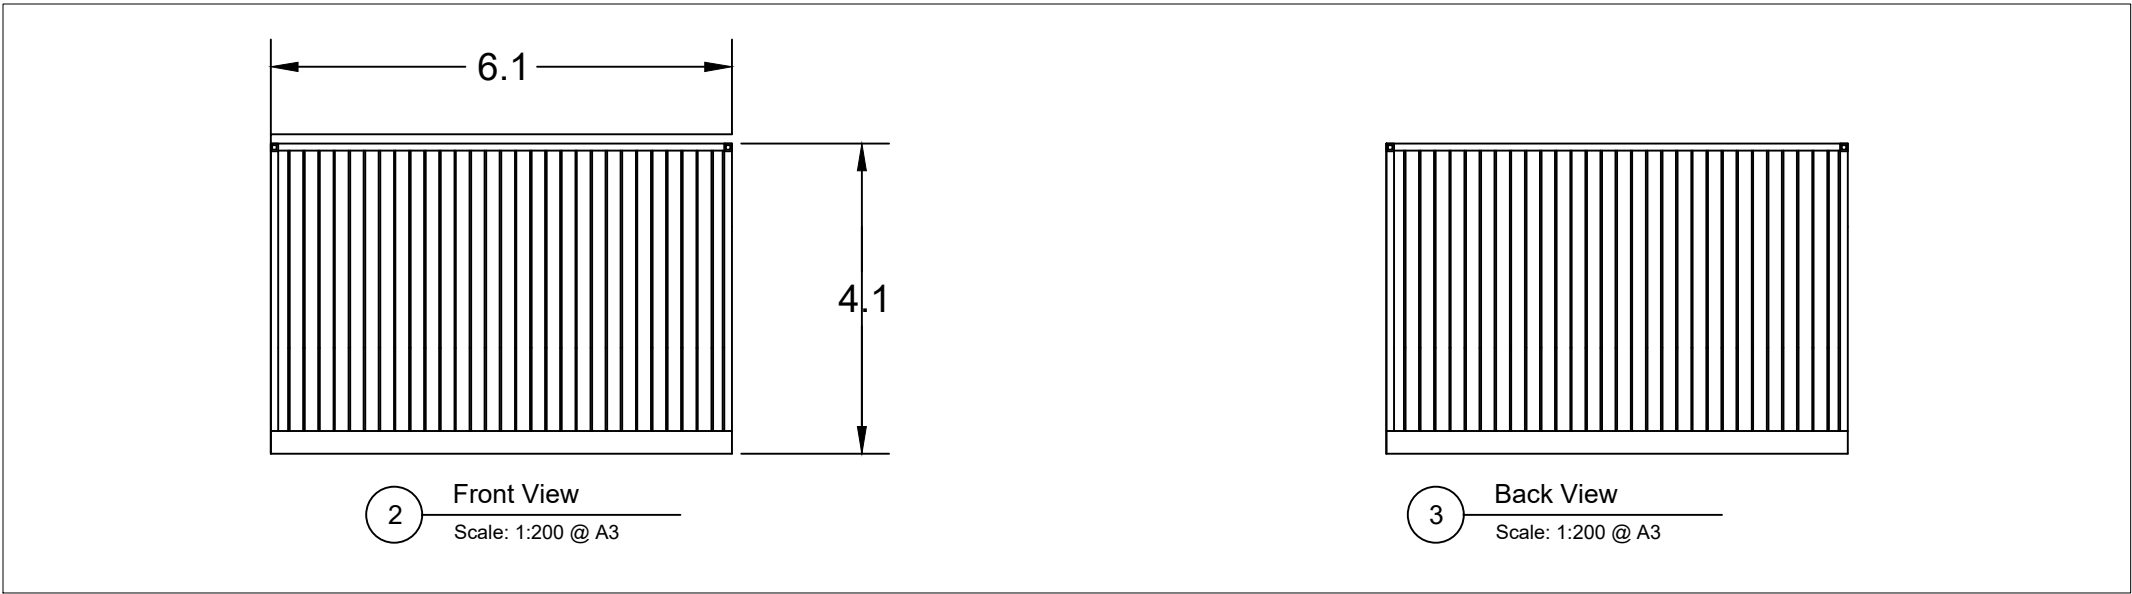

2 Front View
Scale: 1:200 @ A3

3 Back View
Scale: 1:200 @ A3

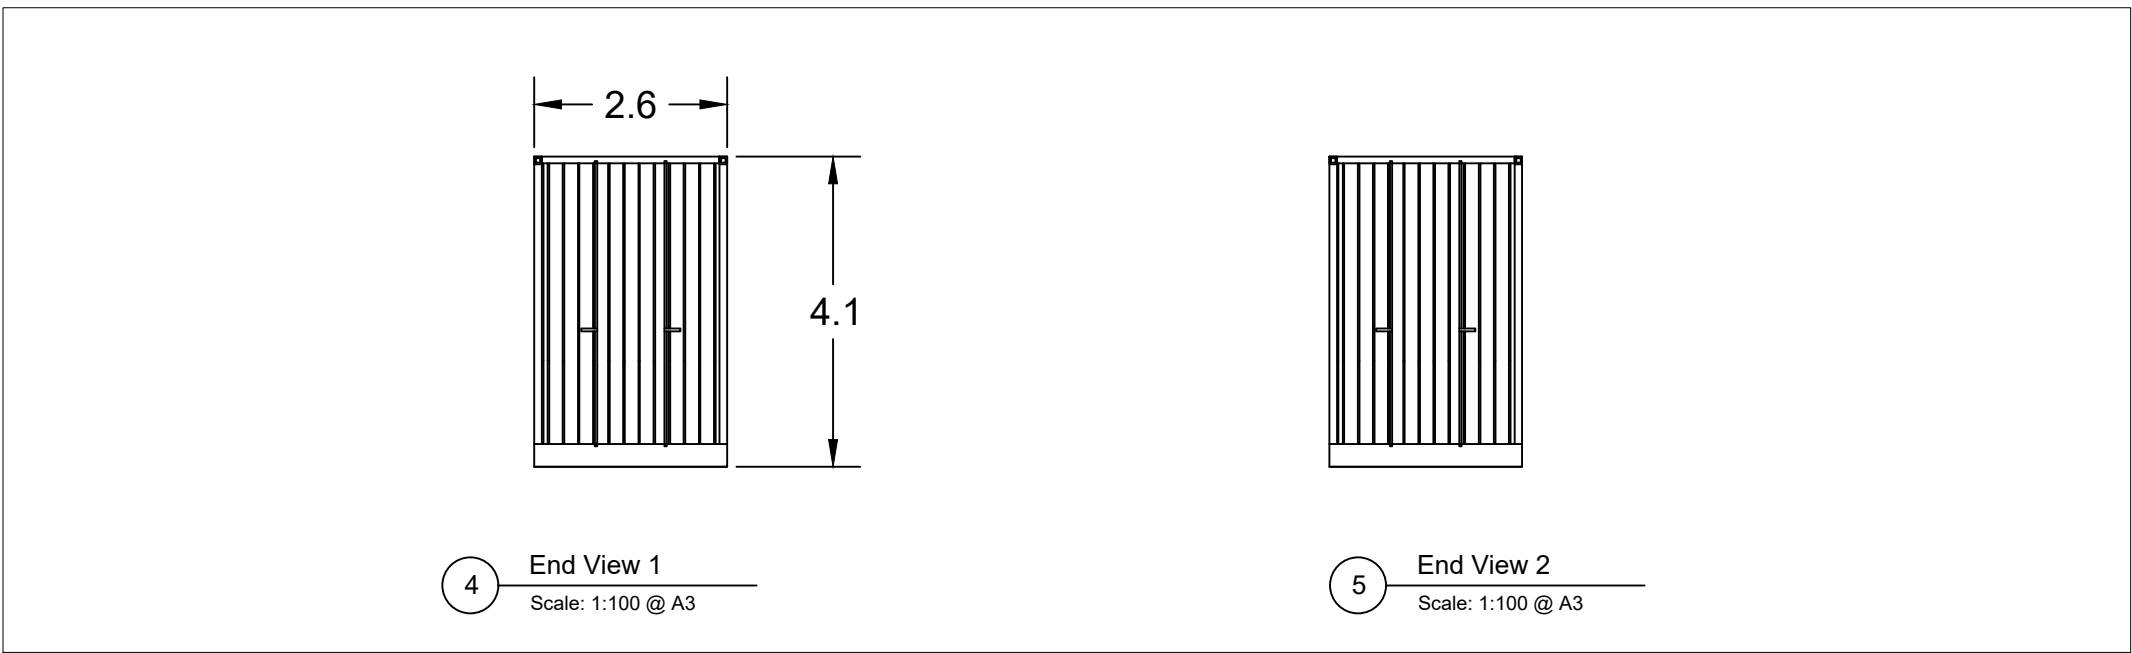

4 End View 1
Scale: 1:100 @ A3

5 End View 2
Scale: 1:100 @ A3

NOTES:

Elevation drawings of battery container.

Dimensions in metres.

REFERENCE DRAWING:

A	First Issue	PM	JH	JH	20/08/2026
REV	DESCRIPTION	DRAWN	CHECKED	APPROVED	DATE



The Eagle Building – Third Floor, 19 Rose Street, Edinburgh, EH2 2PR
www.brockwellenergy.com

THIS DRAWING IS COPYRIGHTED, AND MUST NOT BE REPRODUCED IN WHOLE OR IN PART WITHOUT THE PRIOR PERMISSION OF BROCKWELL ENERGY LIMITED

CLIENT:

Brockwell Energy Limited


PROJECT NAME:

Dalfad Wind farm


DRAWING TITLE:

Figure 2.11b: SITE ELEVATION 2


DRAWING NO:	SHEET:	REVISION:
ELEVATION 2	2 of 6	A
SCALE:	PAPER SIZE:	STATUS:
As Shown	A3	Final

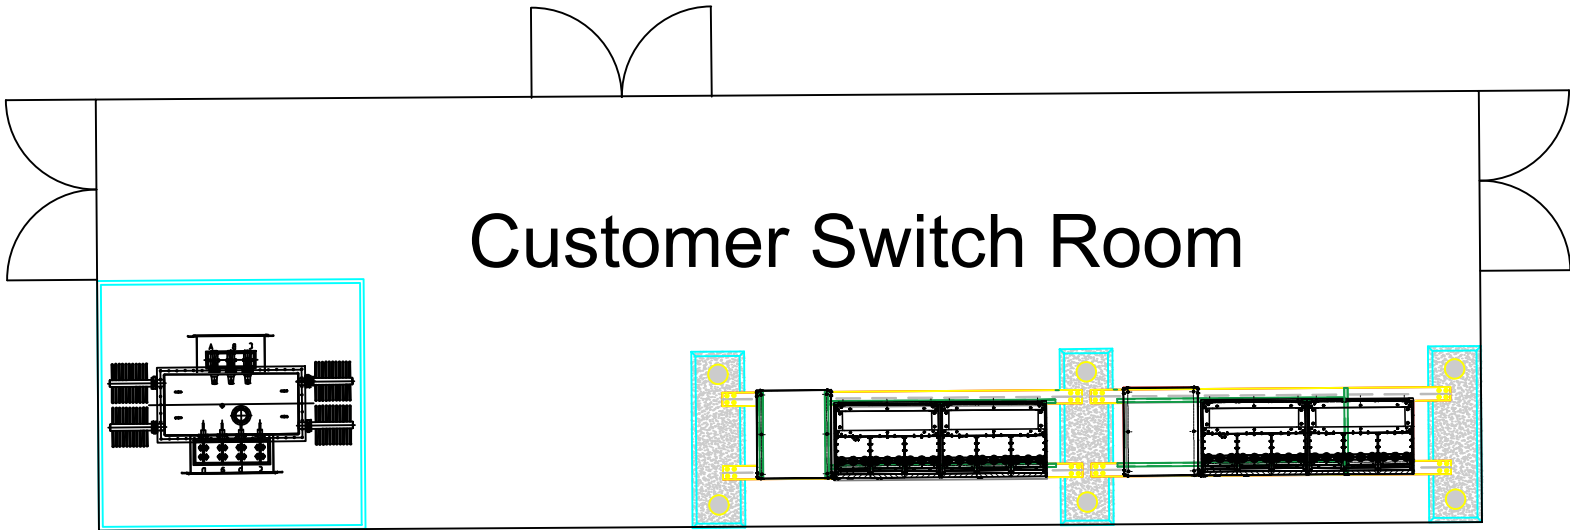


1 Plan View
Scale: 1:100 @ A3

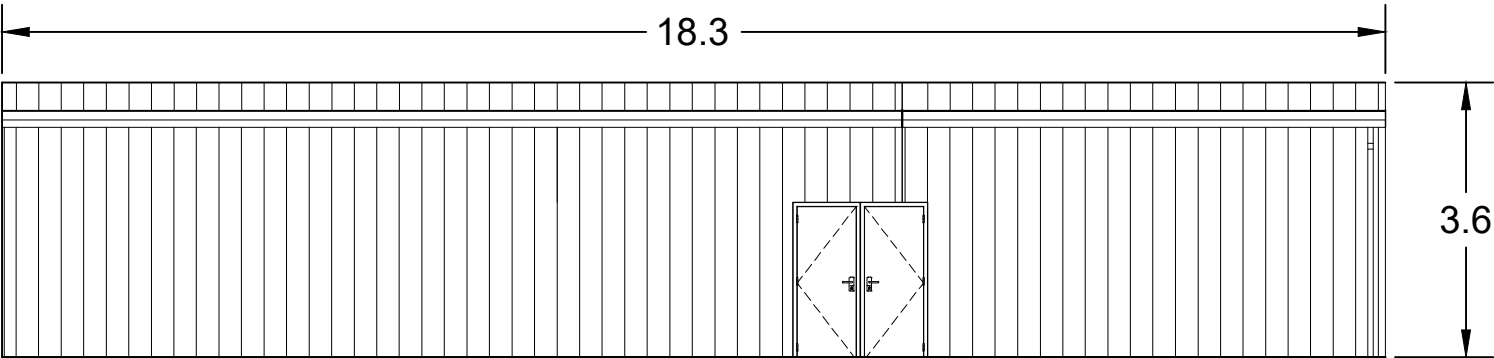


3 Front View
Scale: 1:100 @ A3

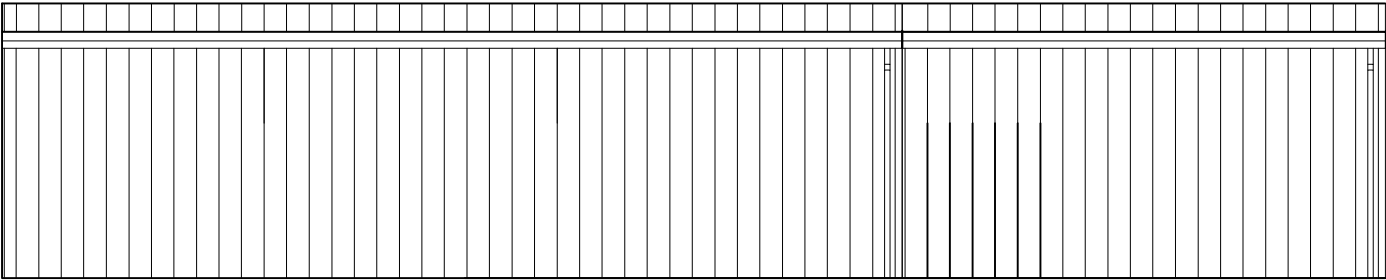

4 Back View
Scale: 1:100 @ A3

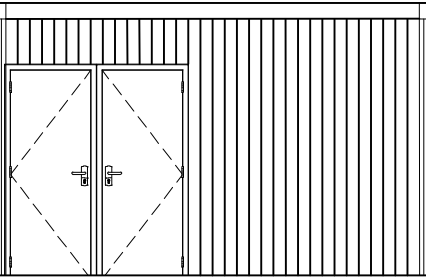

5 End View 1
Scale: 1:100 @ A3

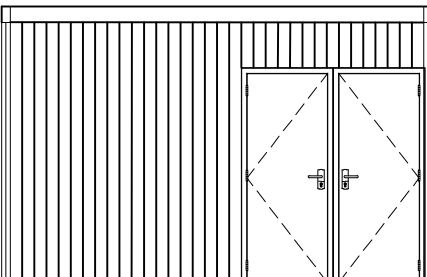

6 End View 2
Scale: 1:100 @ A3

NOTES:

Elevation drawings of customer switchroom and auxiliary transformer.
Dimensions in metres.

REFERENCE DRAWING:

A	First Issue	PM	JH	JH	20/08/26
REV	DESCRIPTION	DRAWN	CHECKED	APPROVED	DATE




The Eagle Building – Third Floor, 19 Rose Street, Edinburgh, EH2 2PR
www.brockwellenergy.com

THIS DRAWING IS COPYRIGHTED, AND MUST NOT BE REPRODUCED IN WHOLE OR IN PART WITHOUT THE PRIOR PERMISSION OF BROCKWELL ENERGY LIMITED


CLIENT:

Brockwell Energy Limited


PROJECT NAME: Daflad Wind farm		
DRAWING TITLE: Figure 2.11c: SITE ELEVATION 3		
DRAWING NO: ELEVATION 3	SHEET: 3 of 6	REVISION: A
SCALE: As Shown	PAPER SIZE: A3	STATUS: Final

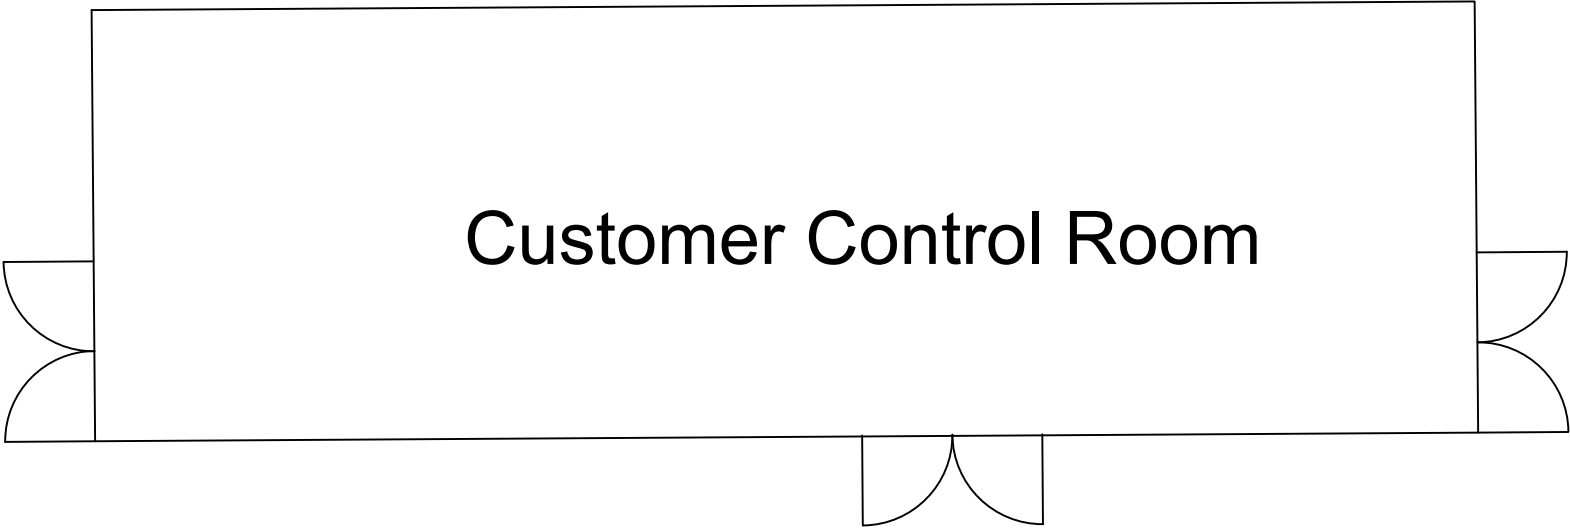


1 Plan View
Scale: 1:100 @ A3

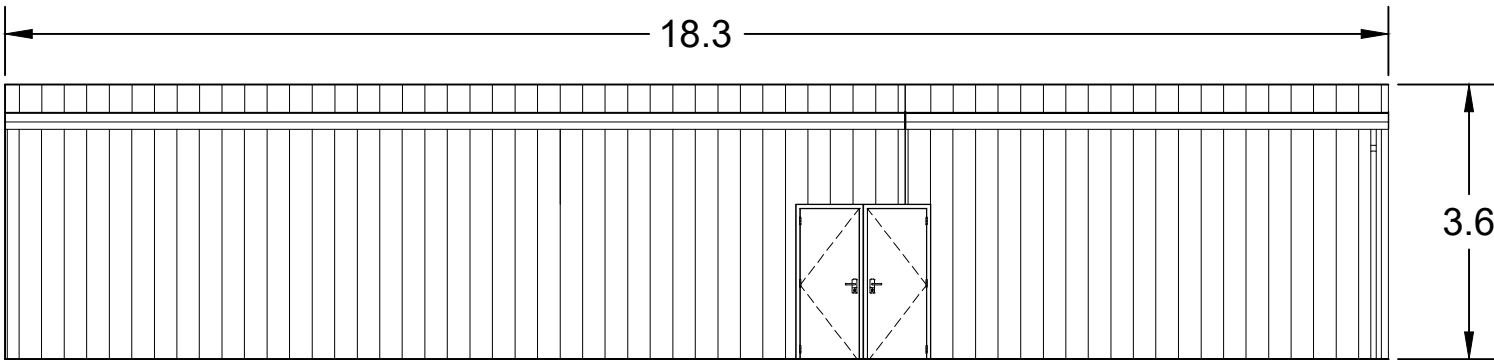


3 Front View
Scale: 1:100 @ A3

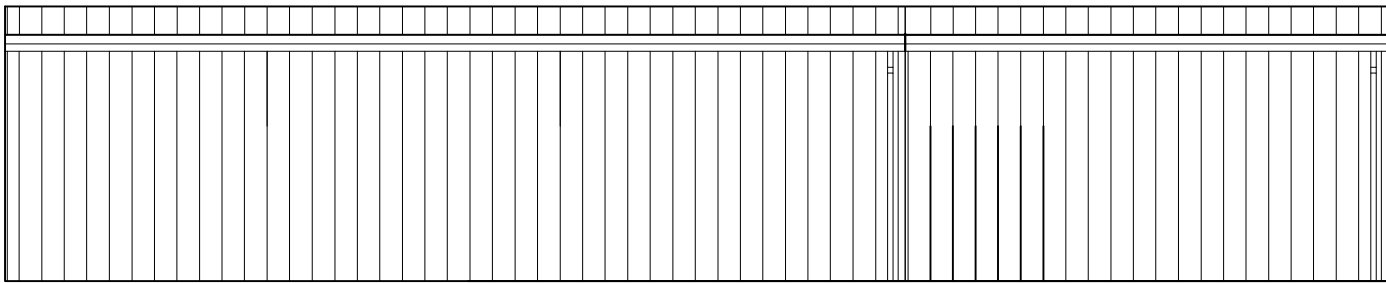

4 Back View
Scale: 1:100 @ A3

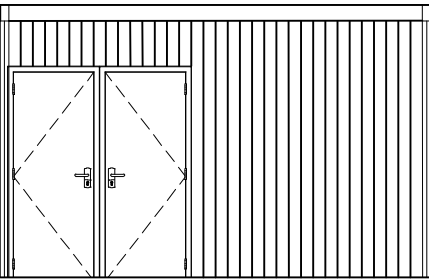

5 End View 1
Scale: 1:100 @ A3

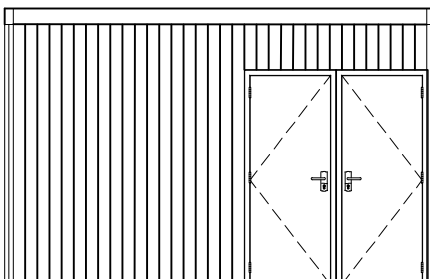

6 End View 2
Scale: 1:100 @ A3

NOTES:

Elevation drawings of customer control room
Dimensions in metres.

REFERENCE DRAWING:

A	First Issue	PM	JH	JH	20/08/2026
REV	DESCRIPTION	DRAWN	CHECKED	APPROVED	DATE




The Eagle Building – Third Floor, 19 Rose Street, Edinburgh, EH2 2PR
www.brockwellenergy.com


THIS DRAWING IS COPYRIGHTED, AND MUST NOT BE REPRODUCED IN WHOLE OR IN PART WITHOUT THE PRIOR PERMISSION OF BROCKWELL ENERGY LIMITED

CLIENT:
Brockwell Energy Limited

PROJECT NAME: Dalfad Wind farm		
DRAWING TITLE: Figure 2.11d: SITE ELEVATION 4		
DRAWING NO: ELEVATION 4	SHEET: 4 of 6	REVISION: A
SCALE: As Shown	PAPER SIZE: A3	STATUS: Final

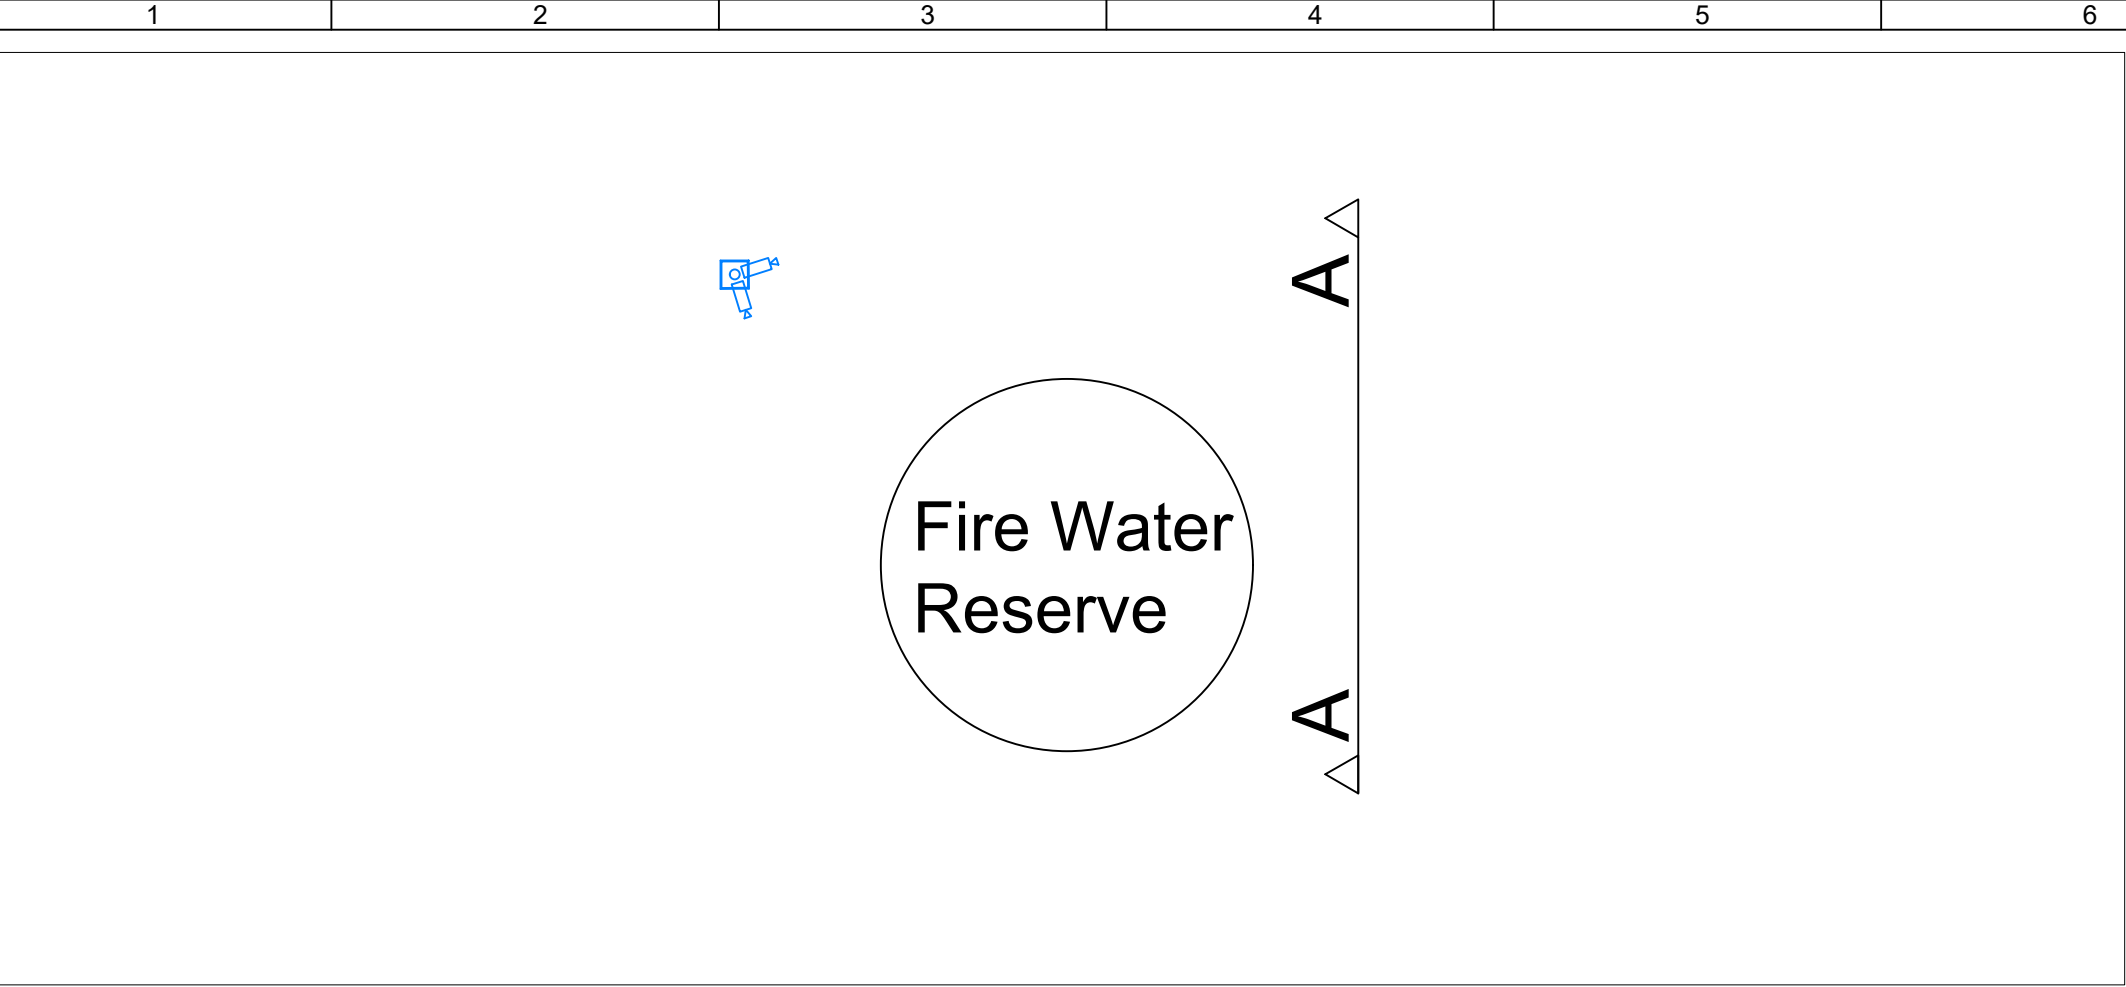

1 Plan View
Scale: 1:200 @ A3

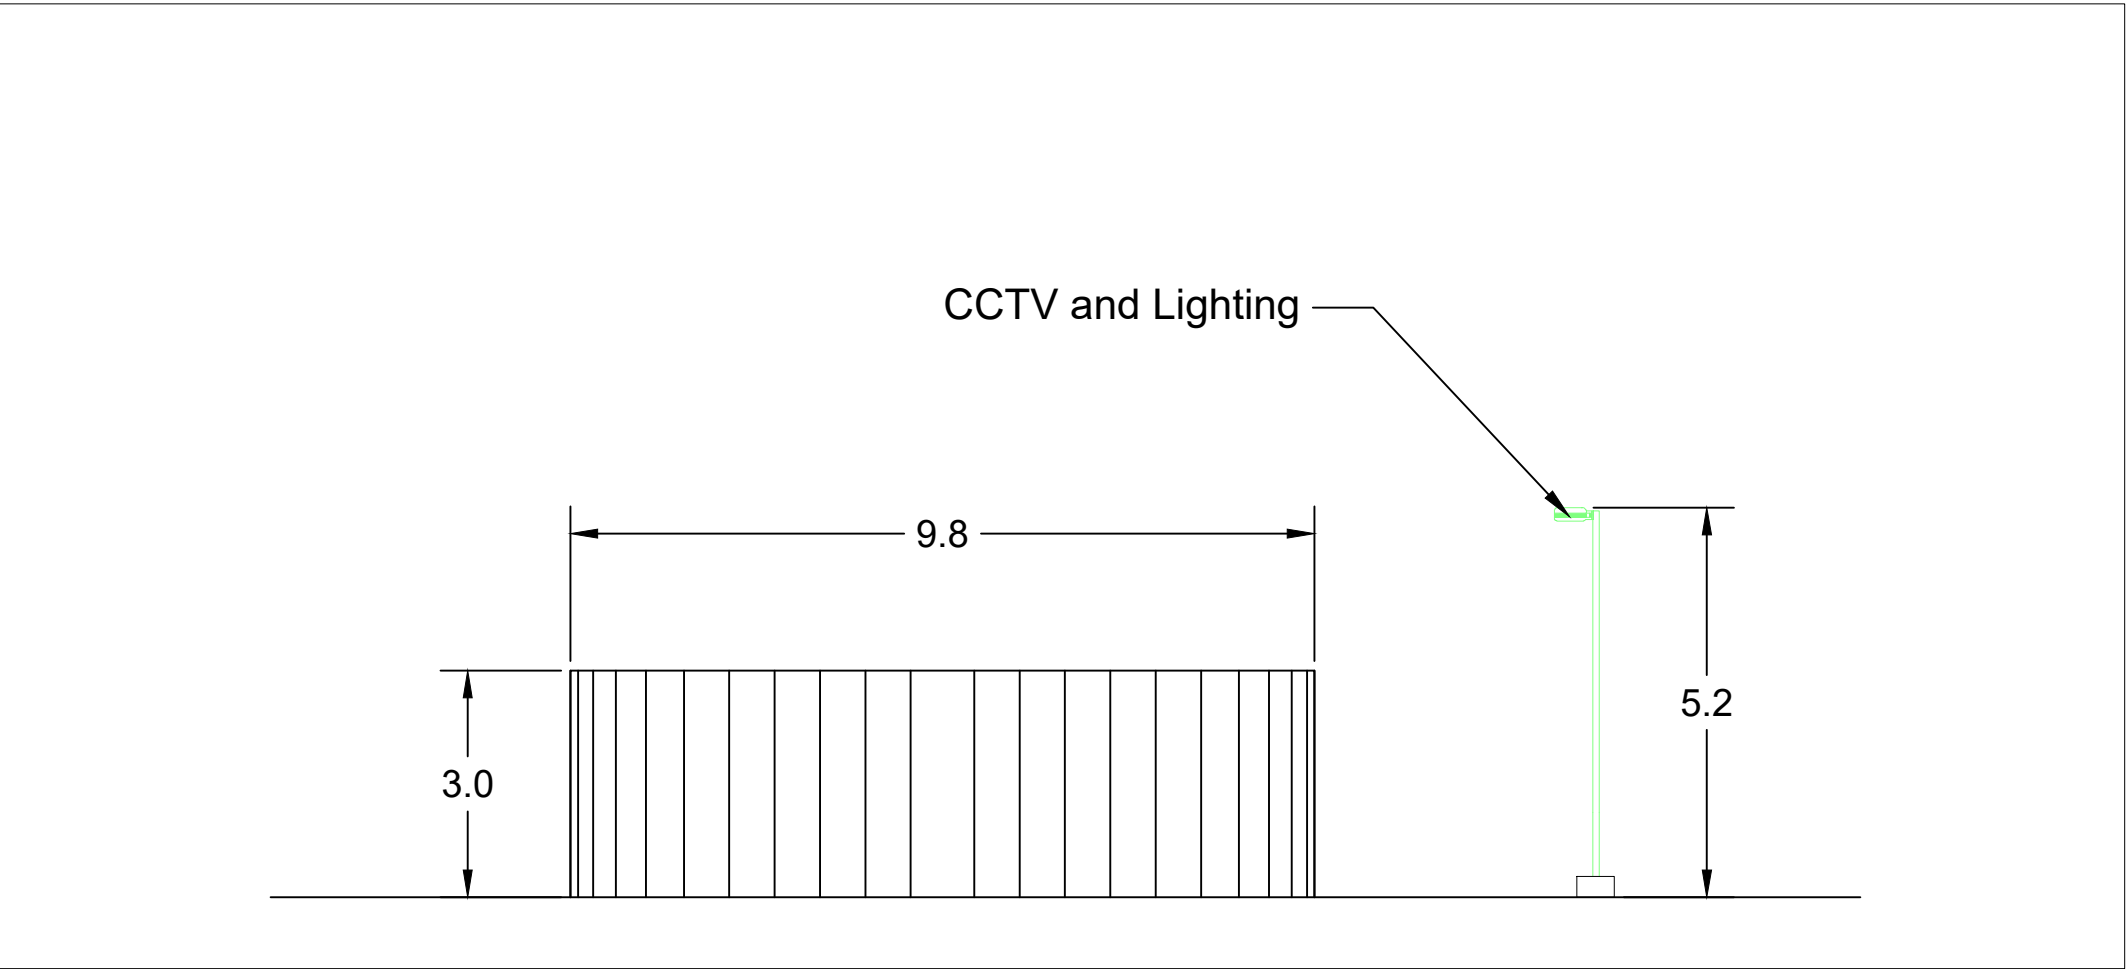

2 Elevation A
Scale: 1:100 @ A3

NOTES:

Elevation drawings of fire water reserve tank and CCTV and lighting.

Dimensions in metres.

REFERENCE DRAWING:

A	First Issue	PM	JH	JH	20/08/2026
REV	DESCRIPTION	DRAWN	CHECKED	APPROVED	DATE



The Eagle Building – Third Floor, 19 Rose Street, Edinburgh, EH2 2PR
www.brockwellenergy.com

THIS DRAWING IS COPYRIGHTED, AND MUST NOT BE REPRODUCED IN WHOLE OR IN PART WITHOUT THE PRIOR PERMISSION OF BROCKWELL ENERGY LIMITED

CLIENT:

Brockwell Energy Limited


PROJECT NAME:

Dalfad wind farm

DRAWING TITLE:

Figure 2.11e: SITE ELEVATION 5

DRAWING NO:	SHEET:	REVISION:
ELEVATION 5	5 of 6	A
SCALE:	PAPER SIZE:	STATUS:
As Shown	A3	Final

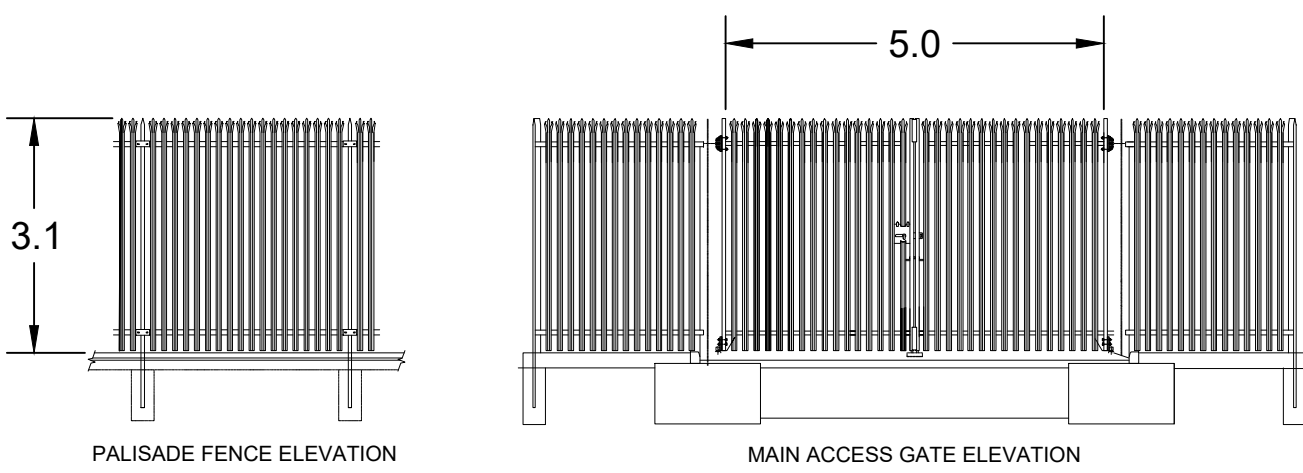

NOTES:

Elevation drawings of fencing and gating.

Dimensions in metres.

REFERENCE DRAWING:

A	First Issue	PM	JH	JH	20/08/2026
REV	DESCRIPTION	DRAWN	CHECKED	APPROVED	DATE



The Eagle Building – Third Floor, 19 Rose Street, Edinburgh, EH2 2PR
www.brockwellenergy.com

THIS DRAWING IS COPYRIGHTED, AND MUST NOT BE REPRODUCED IN WHOLE OR IN PART WITHOUT THE PRIOR PERMISSION OF BROCKWELL ENERGY LIMITED

CLIENT:

Brockwell Energy Limited

PROJECT NAME:			Dalfad Wind farm		
DRAWING TITLE:					
Figure 2.11f: SITE ELEVATION 6					
DRAWING NO:			SHEET:	REVISION:	
ELEVATION 6			6 of 6	A	
SCALE:		PAPER SIZE:	STATUS:		
1:100		A3	Final		