

- Notes:**
1. All dimensions are in metres unless stated otherwise.
 2. Dimensions and details are indicative only and may vary due to the final turbine model and detailed design.
 3. Bolt arrangement subject to detailed design.
 4. Tower diameter is subject to final candidate turbine selection.
 5. An external turbine kiosk is subject to the final turbine model selected.
 6. Do not scale from this drawing.
 7. Foundation diameter range covers both currently proposed tip heights subject to ground conditions.

P02	Kiosk, text, & layout amendments	09/09/26	CM	RA	RA
P01	Initial Issue	08/07/26	SJB	LM	RA
Rev	Amendments	Date	By	Chk	Auth




www.slrconsulting.com




Project
Dalfad Wind Farm

Figure Title
Figure 2.3
Typical Turbine Foundation Details

Scale 1:200 @ A3		SLR Project No. 413.057968.00001	
Designed N/A	Drawn SJB	Checked LM	Authorised RA
Date N/A	Date 08/07/2026	Date 08/07/2026	Date 08/07/2026
Figure Number 057968-SLR-XX-XX-F-PA-0002.3			Rev. P01

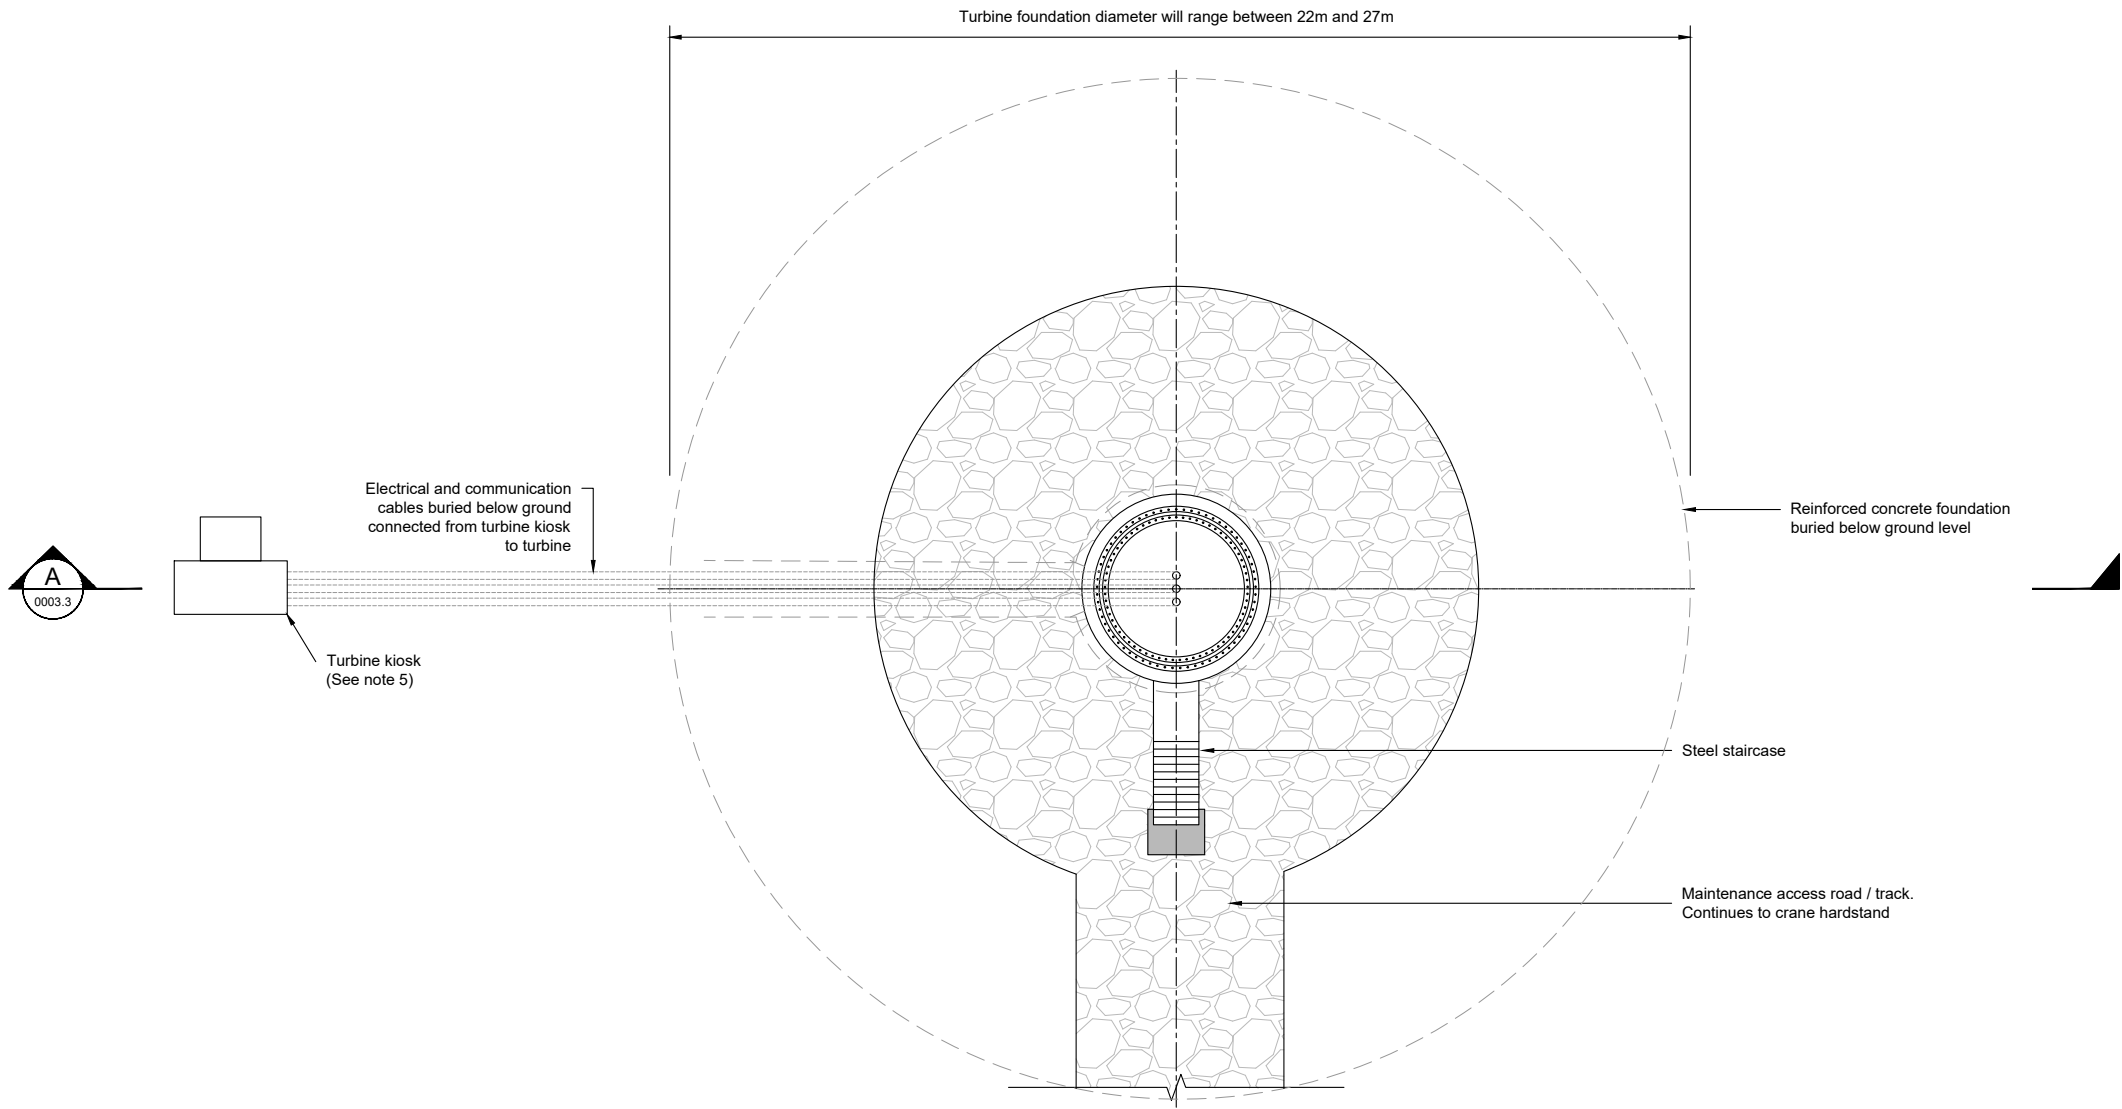

Plan

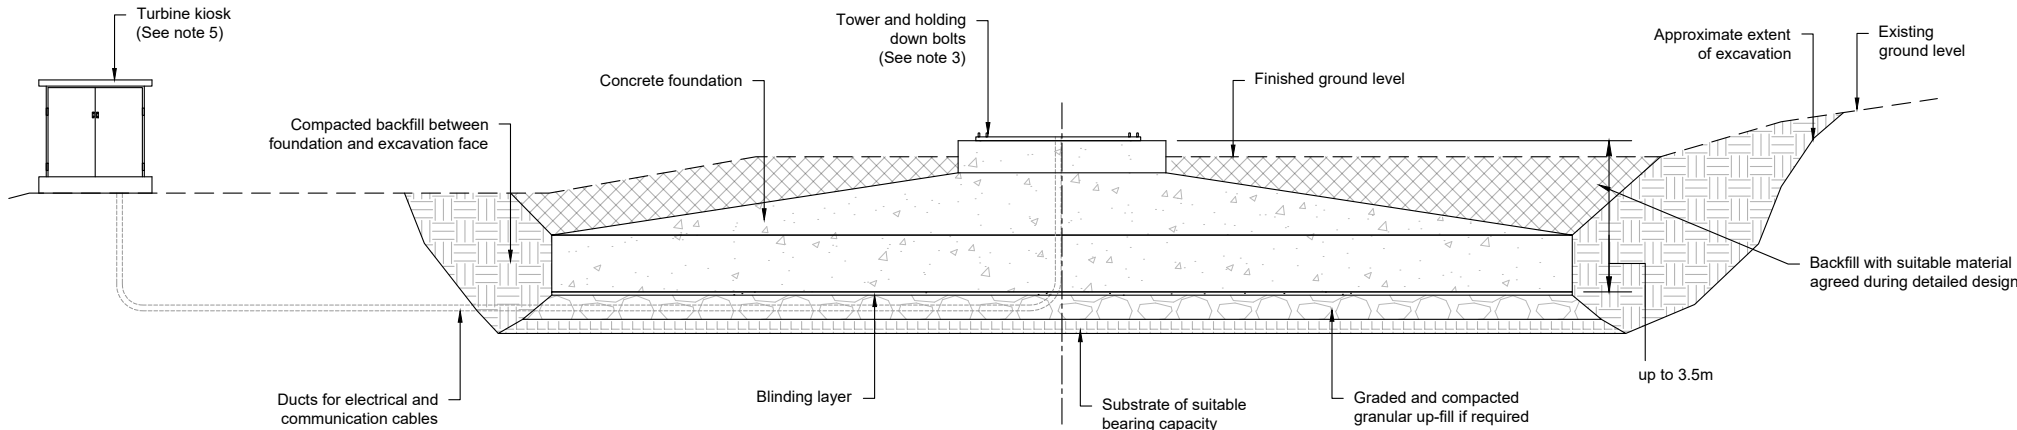

Section A

