



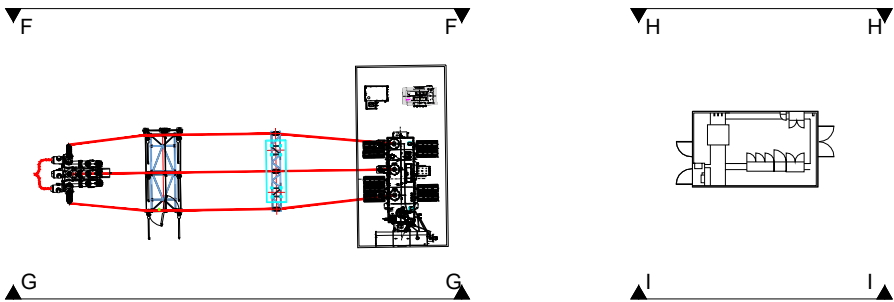


Plan View

Scale: 1:500 @ A3

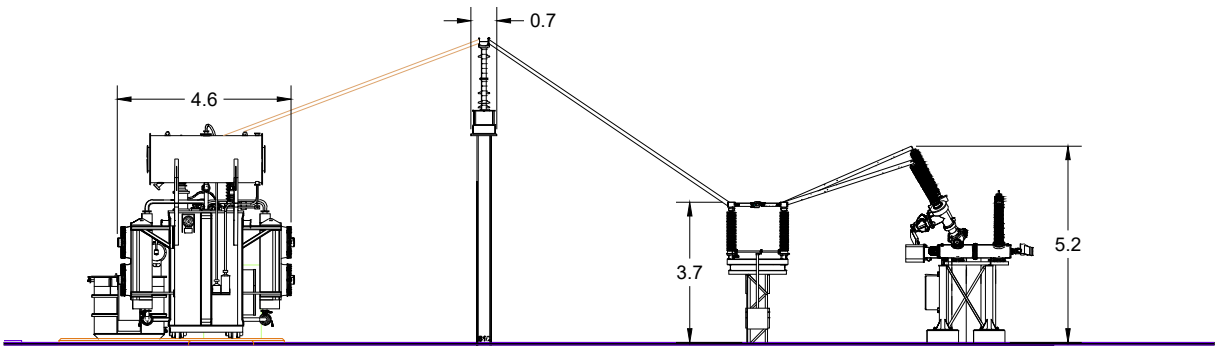


Elevation F

Scale: 1:200 @ A3

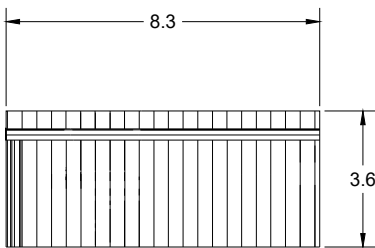

Elevation H

Scale: 1:200 @ A3

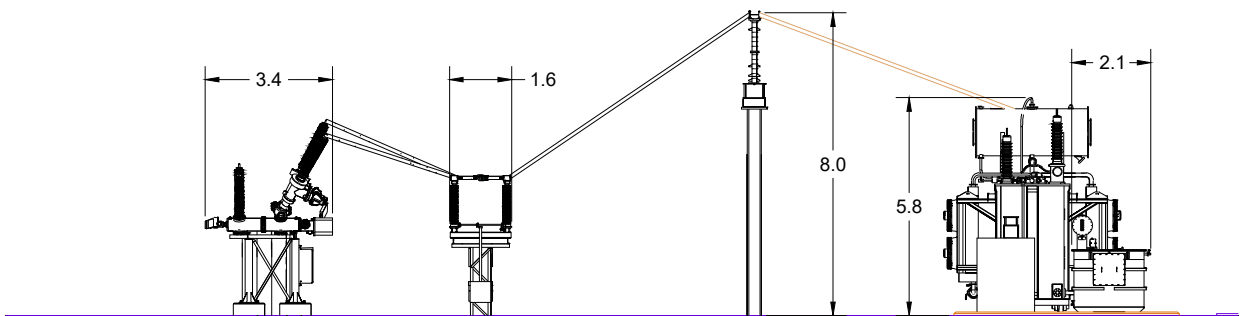

Elevation G

Scale: 1:200 @ A3



Elevation I

Scale: 1:200 @ A3

NOTES:

Elevation drawings of DNO control room, 132 kV transformer and associated infrastructure.

Dimensions in metres.

REFERENCE DRAWING:

A	First Issue	AR	JH	JH	02/09/2026
REV	DESCRIPTION	DRAWN	CHECKED	APPROVED	DATE



Ground Floor Offices, 16 Stratford Place, London, W1C 1BF
www.brockwellenergy.com

THIS DRAWING IS COPYRIGHTED, AND MUST NOT BE REPRODUCED IN WHOLE OR IN PART WITHOUT THE PRIOR PERMISSION OF BROCKWELL ENERGY LIMITED

CLIENT:

Brockwell Energy Limited


PROJECT NAME:

DALFAD


DRAWING TITLE:

Figure 2.12a SUBSTATION ELEVATIONS 1

DRAWING NO: -	SHEET: -	REVISION: A
SCALE: As Shown	PAPER SIZE: A3	STATUS: Final

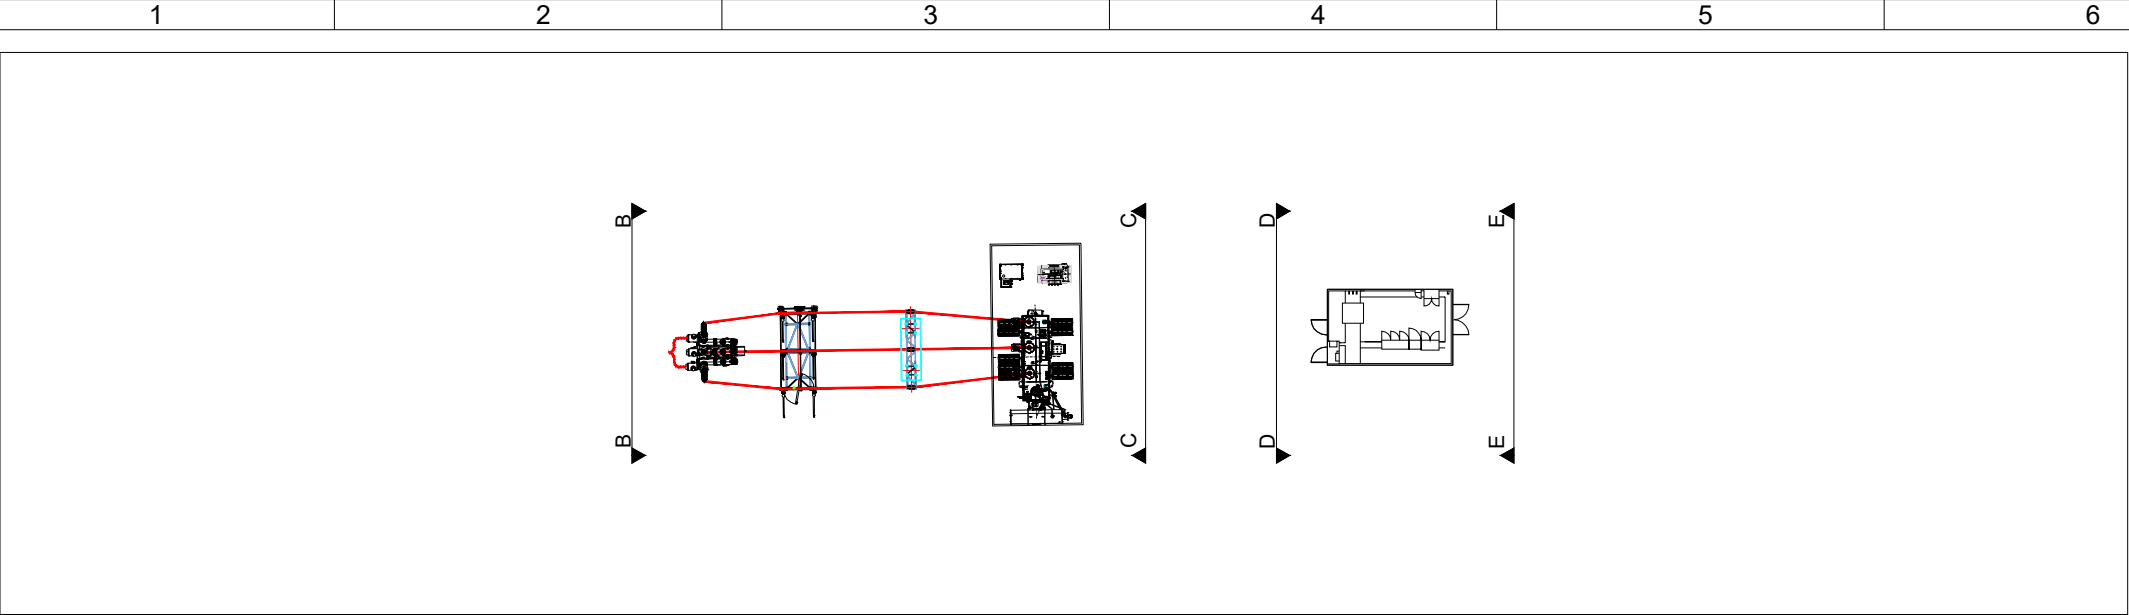


1 Plan View
Scale: 1:500 @ A3

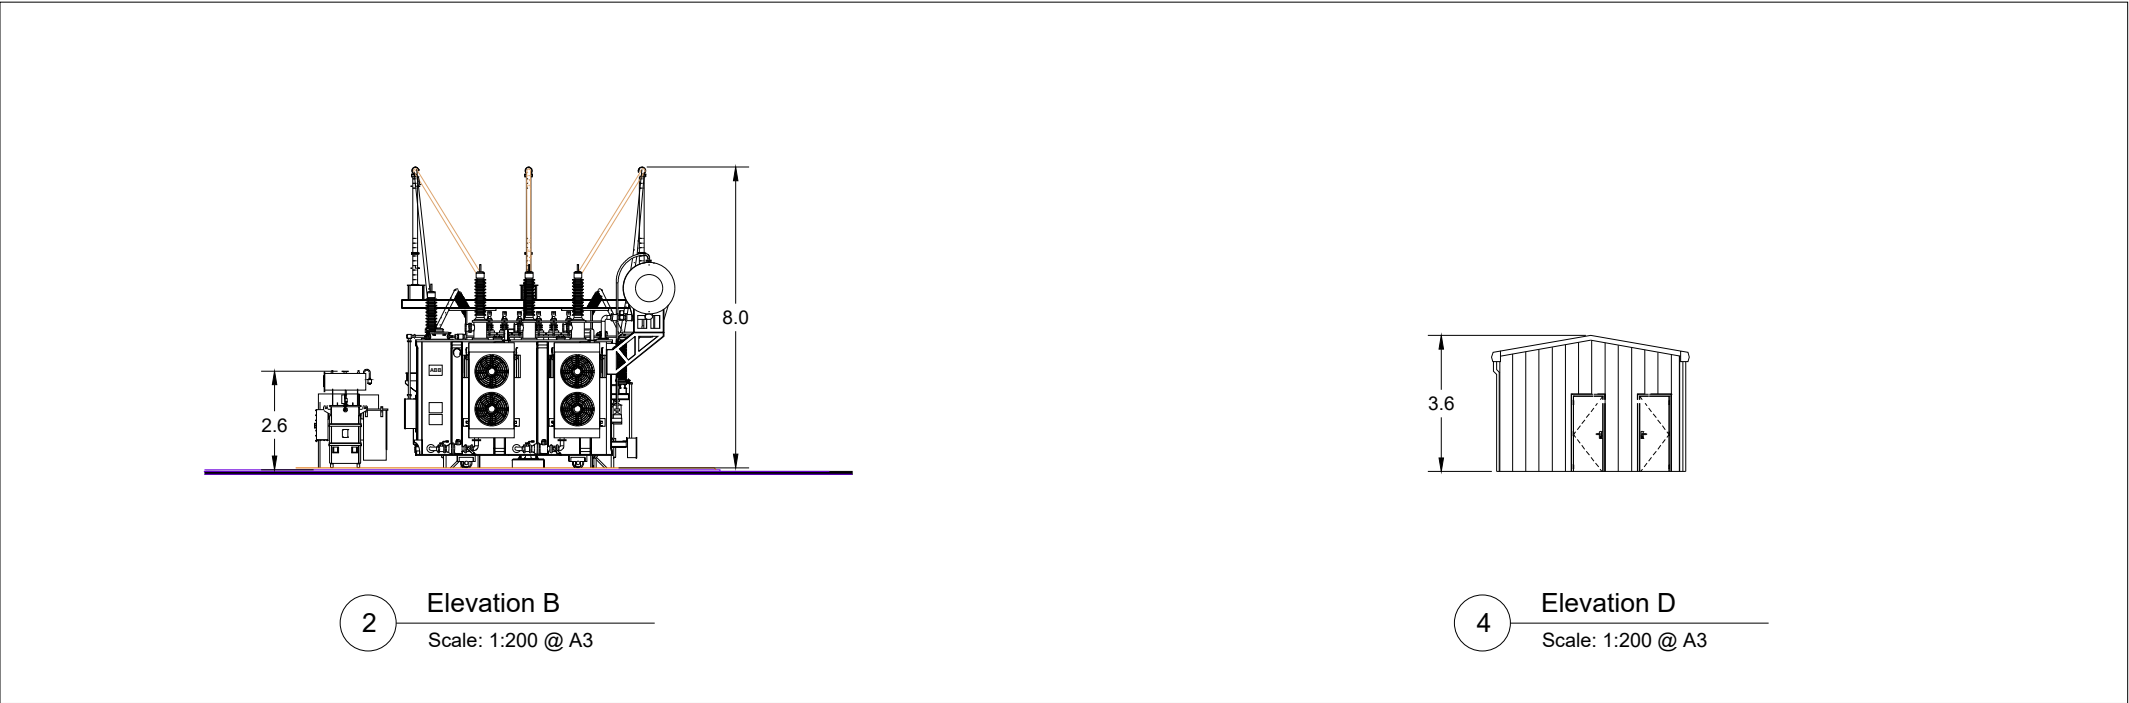

2 Elevation B
Scale: 1:200 @ A3

4 Elevation D
Scale: 1:200 @ A3

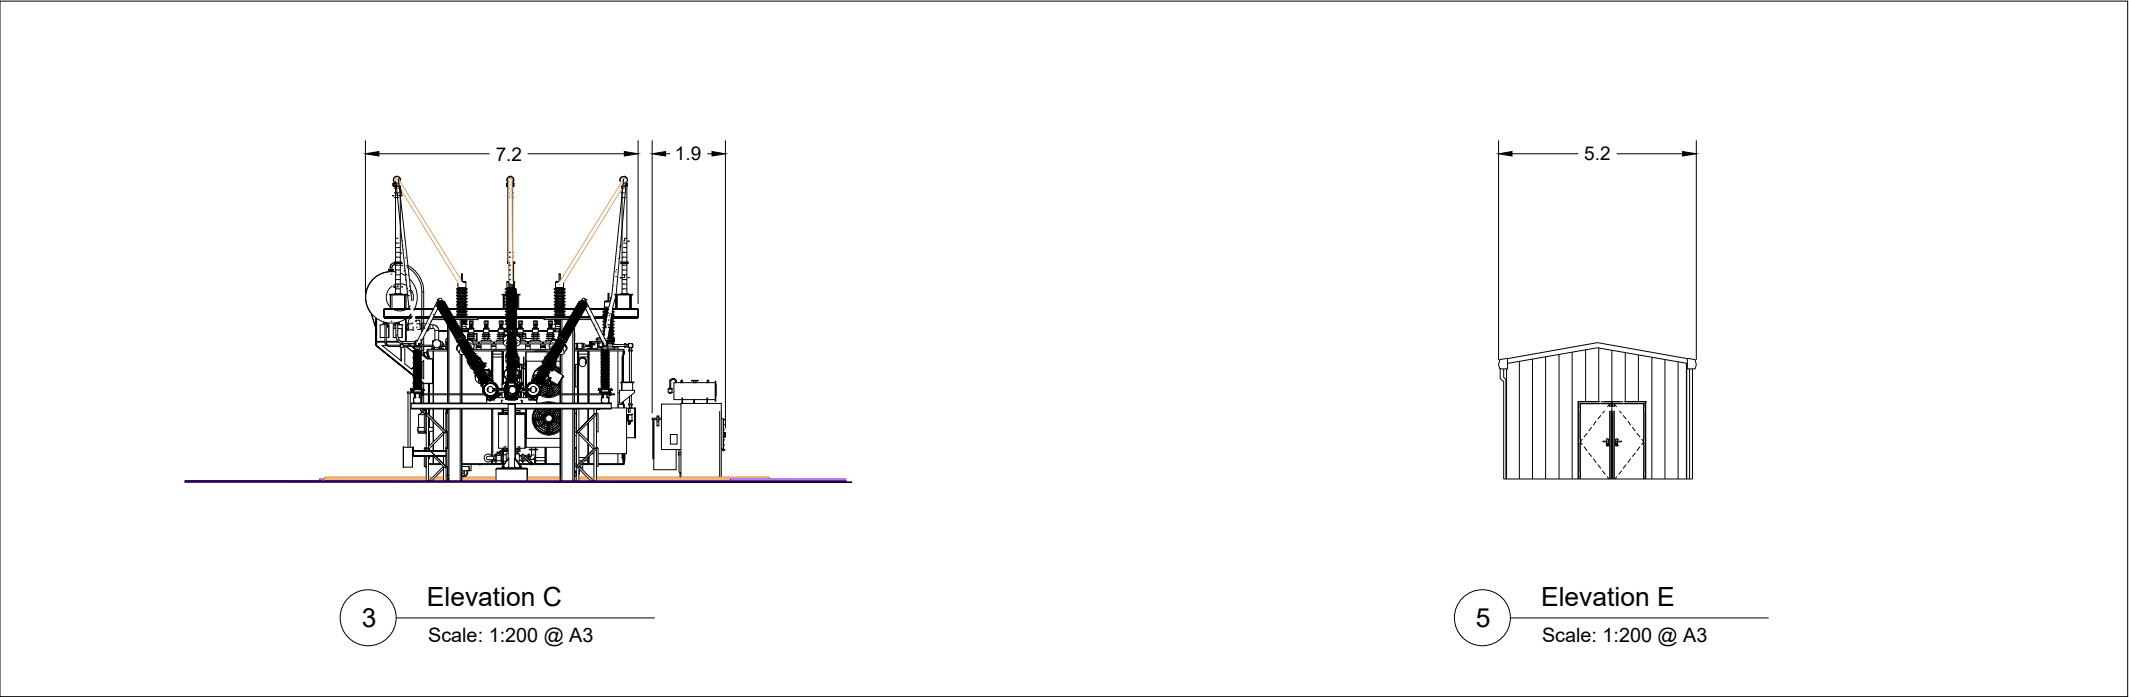

3 Elevation C
Scale: 1:200 @ A3

5 Elevation E
Scale: 1:200 @ A3

NOTES:

Elevation drawings of DNO control room, 132 kV transformer and associated infrastructure.

Dimensions in metres.

REFERENCE DRAWING:

A	First Issue	AR	JH	JH	02/09/2026
REV	DESCRIPTION	DRAWN	CHECKED	APPROVED	DATE



Ground Floor Offices, 16 Stratford Place, London, W1C 1BF
www.brockwellenergy.com

THIS DRAWING IS COPYRIGHTED, AND MUST NOT BE REPRODUCED IN WHOLE OR IN PART WITHOUT THE PRIOR PERMISSION OF BROCKWELL ENERGY LIMITED

CLIENT:

Brockwell Energy Limited


PROJECT NAME:

DALFAD


DRAWING TITLE:

Figure 2.12b SUBSTATION ELEVATIONS 2


DRAWING NO:	SHEET:	REVISION:
-	-	A
SCALE:	PAPER SIZE:	STATUS:
As Shown	A3	Final

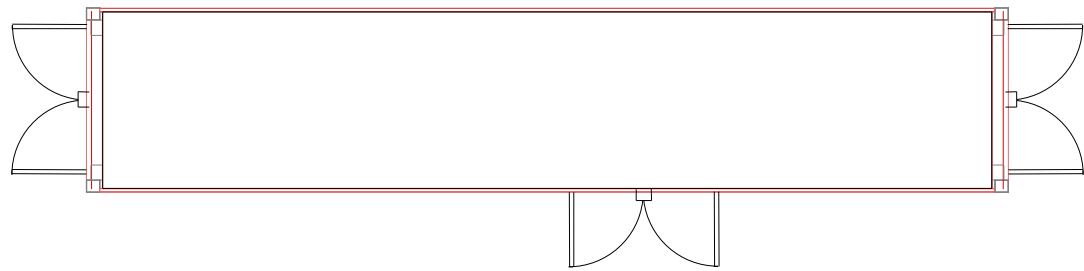


1 Plan View
Scale: 1:100 @ A3

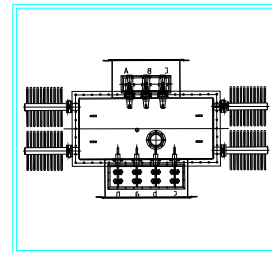


2 Plan View
Scale: 1:100 @ A3

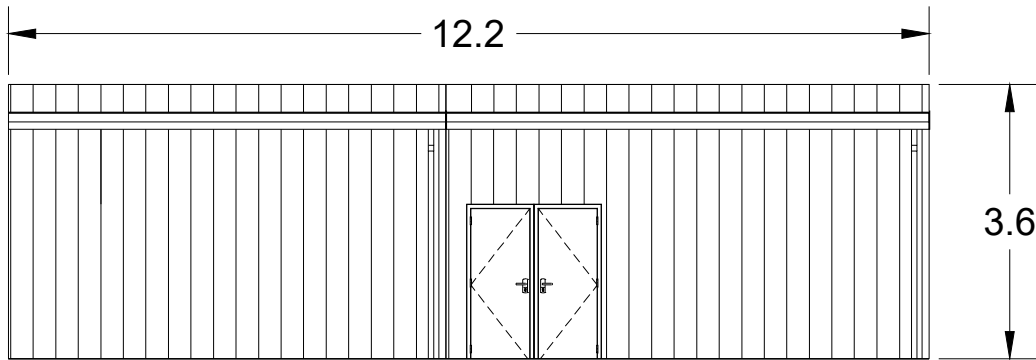


3 Front View
Scale: 1:100 @ A3

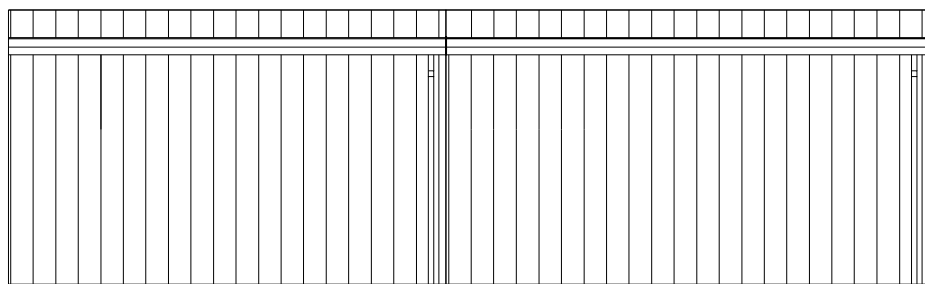


4 Back View
Scale: 1:100 @ A3

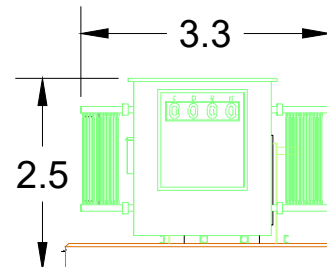


7 Front View
Scale: 1:100 @ A3

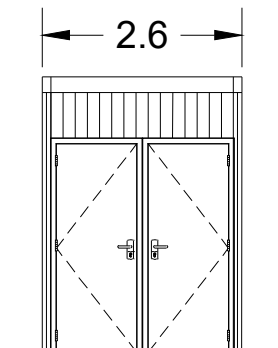

5 End View 1
Scale: 1:100 @ A3

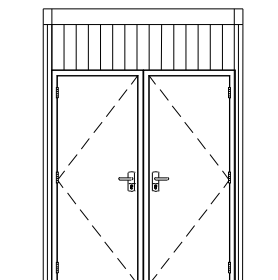

6 End View 2
Scale: 1:100 @ A3

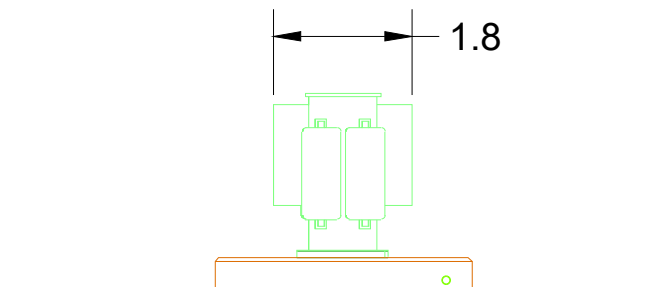

8 End View
Scale: 1:100 @ A3

NOTES:

Elevation drawings of customer control room / customer switchroom and auxiliary transformer.

Dimensions in metres.

REFERENCE DRAWING:

A	First Issue	AR	JH	JH	02/09/2026
REV	DESCRIPTION	DRAWN	CHECKED	APPROVED	DATE



Ground Floor Offices, 16 Stratford Place, London, W1C 1BF
www.brockwellenergy.com

THIS DRAWING IS COPYRIGHTED, AND MUST NOT BE REPRODUCED IN WHOLE OR IN PART WITHOUT THE PRIOR PERMISSION OF BROCKWELL ENERGY LIMITED

CLIENT:

Brockwell Energy Limited

PROJECT NAME:

DALFAD

DRAWING TITLE:

Figure 2.12c SUBSTATION ELEVATIONS 3

DRAWING NO:

-

SHEET:

-

REVISION:

A

SCALE:

As Shown

PAPER SIZE:

A3

STATUS:

Final