


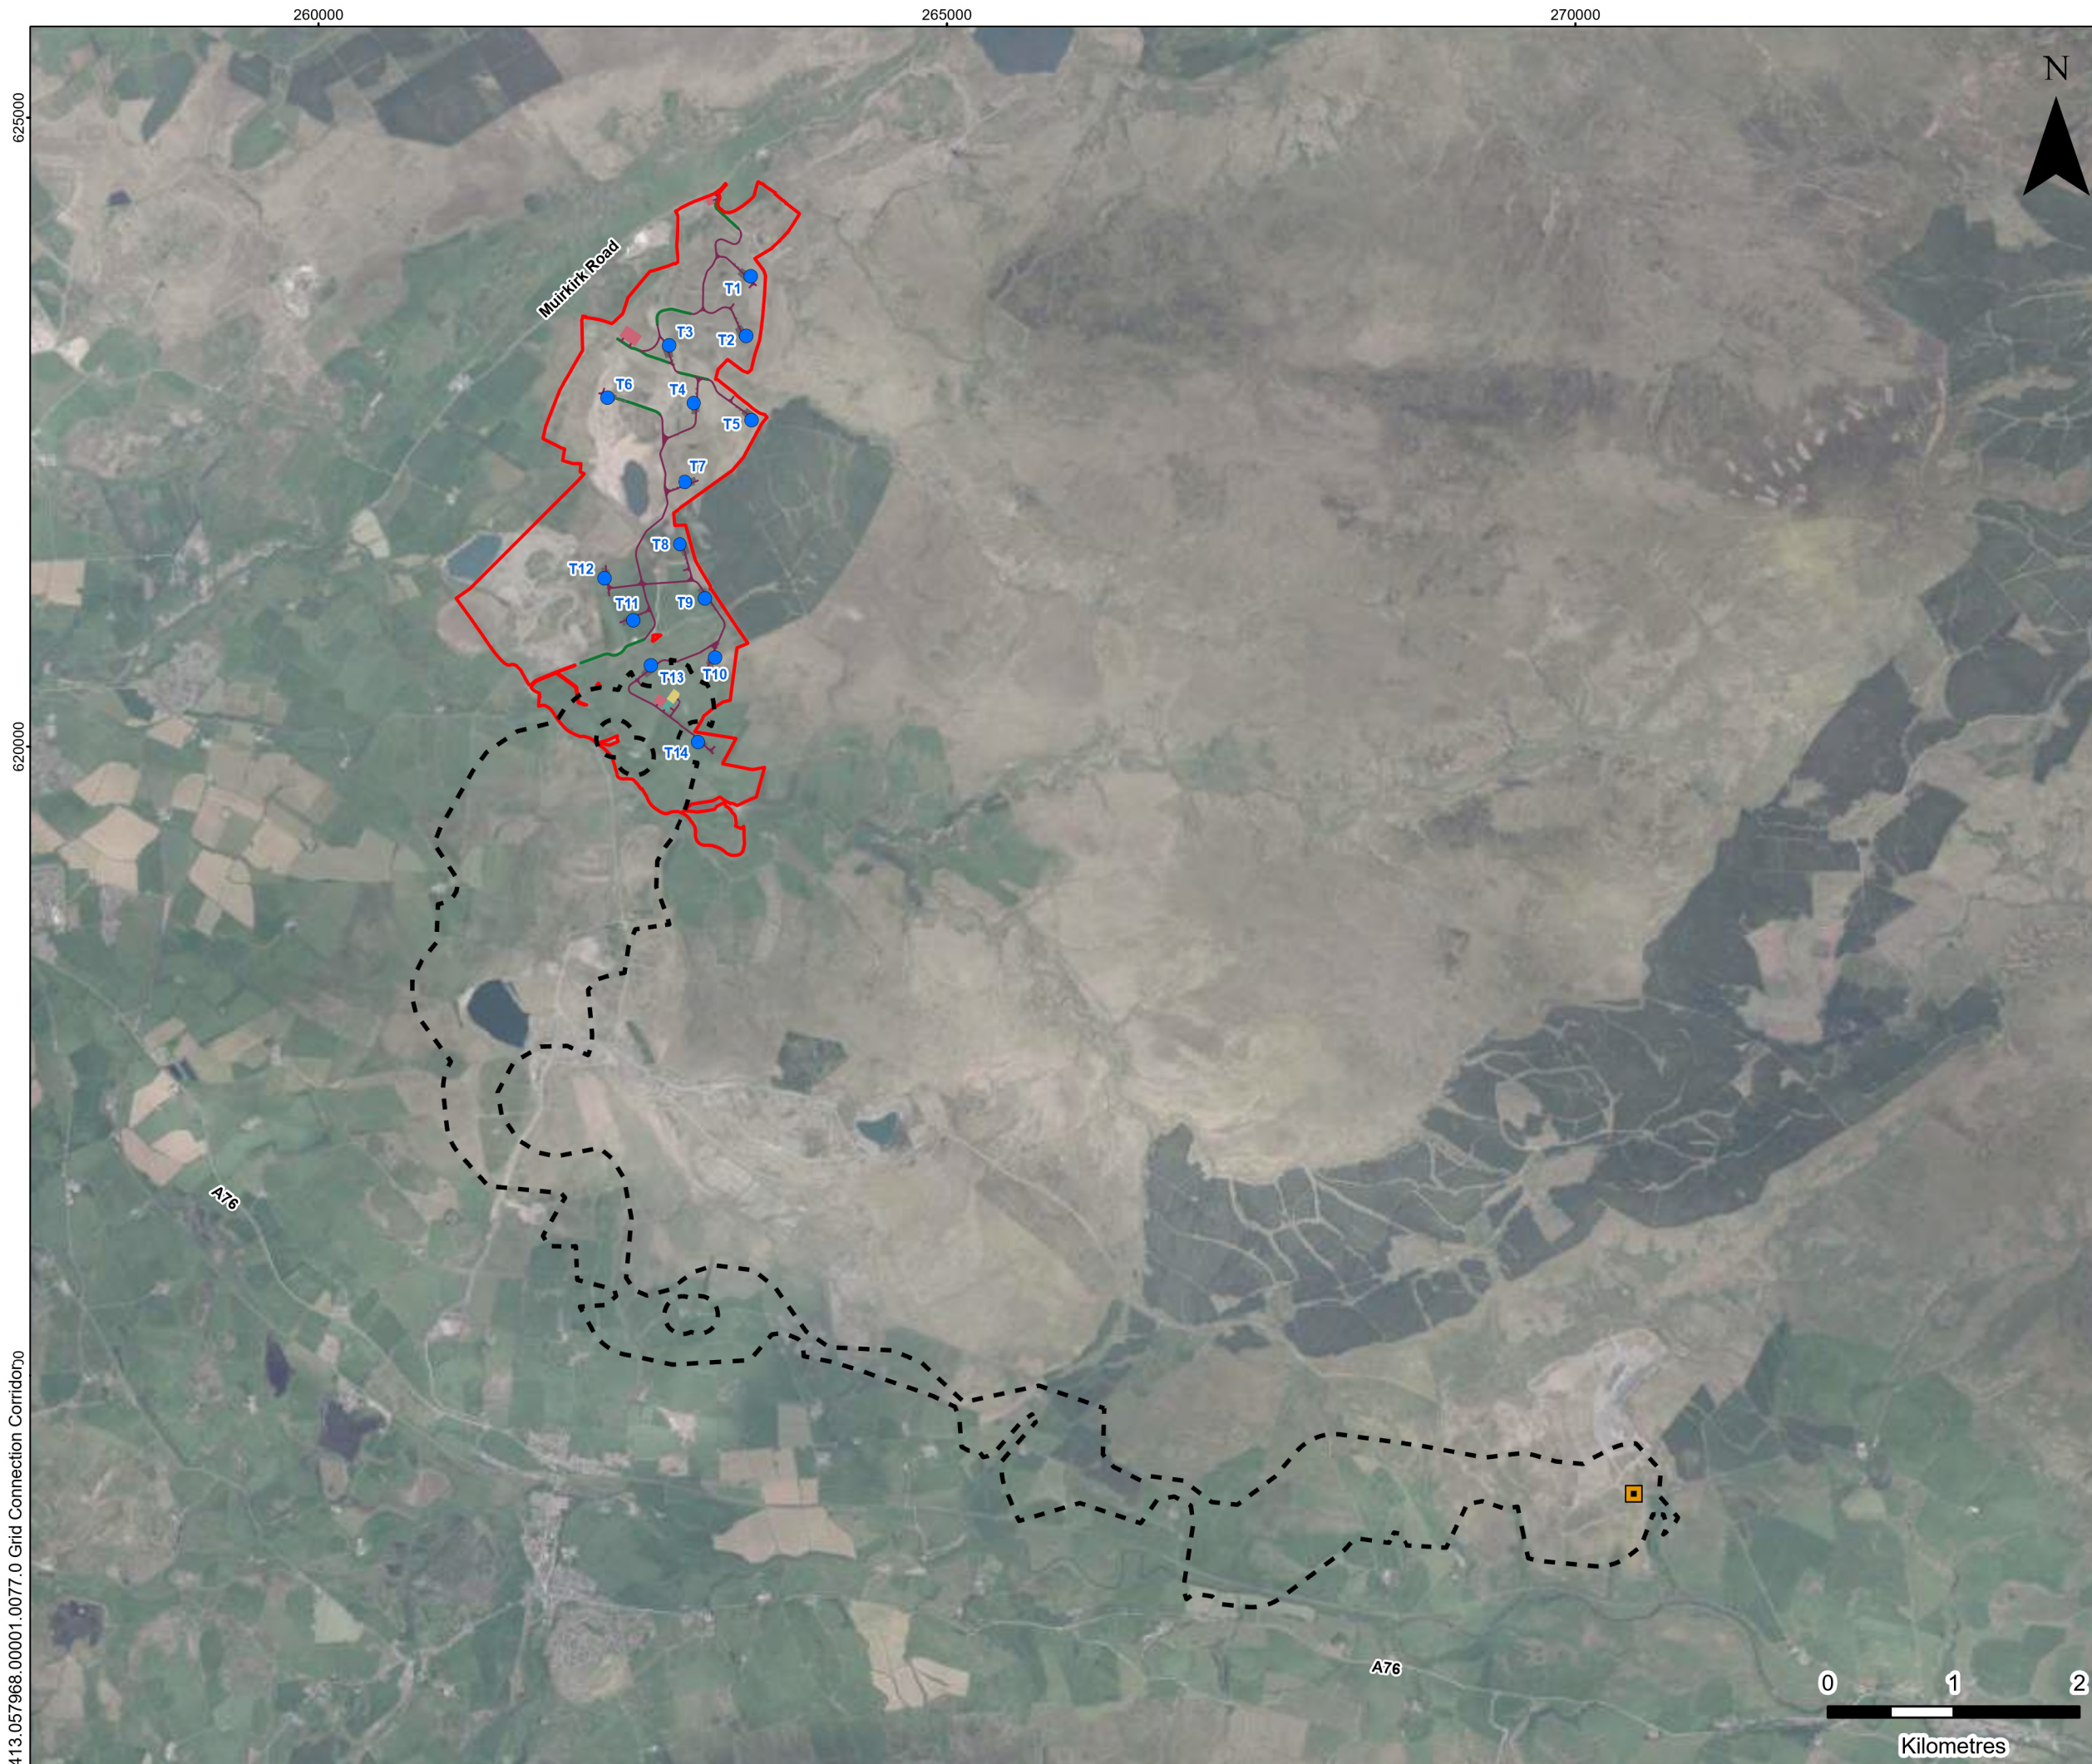

LEGEND

- Site Boundary
- Proposed Turbine Location
- Preliminary Over Head Line (OHL) Corridor
- Proposed BESS
- Proposed Compound
- Existing Track To Be Upgraded
- Proposed Hardstanding
- Proposed Track
- Proposed Substation
- Glenmuckloch Substation

DALFIAD WIND FARM

ENVIRONMENTAL IMPACT

ASSESSMENT REPORT

GRID CONNECTION

CORRIDOR LOCATION

FIGURE 2.13

Scale 1:50,000 @ A3

Date SEPTEMBER 2026